● CONTRACTOR(S) SHALL VERIFY EXISTING CONDITIONS AND CORRELATE DIMENSIONS PRIOR TO PROVIDING THE WORK DETAILED IN THESE DRAWINGS, AND SHALL PROMPTLY NOTIFY THE ARCHITECT OF ANY DISCREPANCIES.

MARK	ITEM DESCRIPTION	MANUFACTURER / PRODUCT	SECTION REF.
ACT-1	ACOUSTICAL CEILING TILE	ARMSTRONG – PRELUDE XL-WH GRID W/ #769-WH CORTEGA COLORTONE PANELS	(09510)
ACT-2	ACOUSTICAL CEILING TILE	ARMSTRONG – 15/16" CLEAN ROOM GRID W CLEAN ROOM VL NON-PERFORATED SQUARE EDGE LAY-IN 24"x48" TILE	(09510)
BLKHD	BULKHEAD HEIGHT IS 3'-0" PURCHASED AND INSTALLED BY G.C. FROM: PCL FIXTURES JOE COLLINS 275 FERRIS AVENUE, EAST PROVIDENCE, RI 02916, JCOLLINS@PCLFIXTURES.NET, 401.334.4646 X309.		
BLKHD-GRAPH	PIN MOUNTED LETTERS PURCHASED AND INSTALLED BY G.C. FROM: PCL FIXTURES JOE COLLINS 275 FERRIS AVENUE, EAST PROVIDENCE, RI 02916, JCOLLINS@PCLFIXTURES.NET, 401.334.4646 X309.		
BRK-SS	BRICK 2'(H) X 8'(L)X 1/2" THICK – SANDSTONE FINISH, FINGER JOINTED ENDS – SUPPLIER ALLEN DISPLAY MODEL # DI-WT-B-S – OVER 5/8" FIRE RATED PLYWOOD. PERIMETER 1"X1" BLACK ALUMINUM TRIM (PURCHASED FROM EAGLE MOLDINGS), PART #A903, COLOR BLACK. BRICK INSTALLED FROM SPECIFIED HEIGHT TO FLOOR. TRIM TO BE GLUED AND SCREWED AT TOP, MIDDLE AND BTM WITH #8 PAN HEAD SCREW, SELF TAPPING SCREW. HEAD TO BE PAINTED BLACK.		(10300)
CC-1	CONCRETE TREATMENT	ARDEX SD-T W/ DIAMOND QUEST	(09810)
CC-2	CONCRETE SEALER	DIAMOND GUARD	(09810)
CG-1	WALL CORNER GUARD	McCUE; MODEL: #BED-20, COLOR: COOL GREY	(10300)
CG-3	WALL CORNER GUARD	¾"x¾" WINGS TAPED. COLOR: CLEAR	(10300)
CPT-1	CARPET	J & J INDUSTRIES (NA3100) BROADLOOM	(09680)
CPT-4	CARPET TILE	J & J INDUSTRIES (NA3127) INSTALL PATTERN TO BE "BRICK ASHLAR STAIR STEP"	(09680)
CPT-5	CARPET TILE (DBR &FTG)	SHAW – (NA3446) INSTALLED IN A MONOLITHIC PATTERN	(09680)
CT-1	CERAMIC FLOOR TILE (PROTILE)	12"X12"X5/16" BRONZE MATTE	(09310)
CT-2	CERAMIC FLOOR TILE (PROTILE)	4"X12" WHITE STILE – GLOSSY FINISH	(09310)
CT-50	CERAMIC TILE –WHITE	8"x20" (STACKED BOND)	(09310)
CT-51	CERAMIC TILE –GRAY	8"x20" (STACKED BOND)	(09310)
CT-52	CERAMIC TILE	6"x36" NON-RECTIFIED BROWN TILE (RANDOMLY STAGGERED JOINT PATTERN)	(09310)
FCG	FLOOR CORNER GUARD	McCUE; BED-30 COLOR: COOL GREY (REQ'D ONLY IF SENSORMATIC PEDESTALS ARE INSTALLED, COORDINATE w/ CPM	(10300)
FMB	FLOOR MOUNTED BUMPER	McCUE; BED-25 COLOR: GREY	(10300)
FRP-1	FRP WALL PANEL	MARLITE #P-100, WHITE PEBBLED SURFACE	(10300)
GRAPH	GRAPHICS SUPPLIED AND INSTALLED BY GRAPHIC SOURCE, JOANN BRANDIS 415.532.8809		
LVT-11	LUXURY VINYL TILE	(NA3441) 18"x18" SHAW INDUSTRIES "BLACK" (MONOLITHIC PATTERN)	(09650)
LVT-12	LUXURY VINYL TILE	(NA3442) 18"x18" SHAW INDUSTRIES "LINEN" (MONOLITHIC PATTERN)	(09650)
LVT-15	LUXURY VINYL TILE	(NA3436) 18"x18" SHAW INDUSTRIES "CONCRETE TILE" SQUARED EDGE (RUNNING BOND PATTERN)	(09650)
MAT-3	ENTRANCE MAT (VESTIBULE)	PORTICO SYSTEMS (NA3629) W/ RELEASABLE ADHESIVE (NA3630); PATTERN TO BE QUARTER TURNED	(10300)
P.LAM-1	PLASTIC LAMINATE	WILSONART #4669-60 NATURAL TIGRIS, MATTE FINISH	(06200)
P.LAM-6	PLASTIC LAMINATE	WILSONART #D91-60 SLATE GREY	(06200)
P.LAM-7	PLASTIC LAMINATE	WILSONART #4830 K18 SATIN STAINLESS	(06200)
PL-1	FRONT RUNNER (VESTIBULE)	PORTICO SYSTEMS (NA3625) FOR 4'x6' AND (NA3626) FOR 6'x6' USE ALUM. U DIVIDER (NA3627) BETWEEN PL-1 AND MAT-3	(10300)
PTD-1	PAINT	BEN. MOORE WHITE (READY MIX 01)	(09900)
PTD-2	PAINT	BEN. MOORE COLOR #967 CLOUD WHITE	(09900)
PTD-3	PAINT	BEN. MOORE COLOR #861 SHALE	(09900)
PTD-4	PAINT	BEN. MOORE WHITE (CORONDADO DRYFALL #110 LINE)	(09900)
PTD-5	PAINT	BEN. MOORE #1550 CUMULUS CLOUD	(09900)
PTD-6	PAINT	BEN. MOORE #1594 SHAKER GRAY	(09900)
PTD-8	PAINT	BEN. MOORE #1472, SILVER CHAIN	(09900)
PTD-9	PAINT	BEN. MOORE #AC-4, YOSEMITE SAND	(09900)
PTD-10	PAINT	BEN. MOORE #OC-68, DISTANT GRAY	(09900)
PTD-11	PAINT	BEN. MOORE #1458, SILVER BELLS	(09900)
PTD-12	PAINT	BEN. MOORE #HC159, PHILIPSBURG BLUE	(09900)
PTD-13	PAINT	BEN. MOORE #110-1 LATEX DRY-FALL READY MIX "FLAT BLACK"	(09900)
PTD-14	PAINT	BEN. MOORE #996, ASHEN TAN	(09900)
PTD-15	PAINT	BEN. MOORE #PM-7, PLATINUM GRAY, ULTRA SPEC. 500 INT. FLAT	(09900)
PTD-16	PAINT	BEN. MOORE #2111-60, BARREN PLAIN	(09900)
PTD-64	PAINT	BEN. MOORE #953, "FEATHER DOWN"	(09900)
SLW-AG	SLATWALL – ARTIC GROOVE	MARLITE	(10300)
SLW-BRK-SS	SLATWALL – BRICK	2'(h)x8'(l) MODEL: #DI-ST-B-S; FINISH: SANDSTONE W/ FINGERED JOINTS ALLEN DISPLAY ATTN: SARA FLECKENSTEIN (800) 999-2372 (x1685)	(10300)
SLW-1	SLATWALL – WHITE	MARLITE	
SLW-2	SLATWALL – MAPLE	MARLITE	
SLW-3	SLATWALL – NUTMEG CHERRY	WITH METAL CORNER TRIMZINC FINISH	
SS-2	SOLID SURFACE @ RESTROOM COUNTERS	HUGHES SUPPLY #NA2651	(06200)
T1	TRANSITION STRIP	BURKE MERCER #700 COLOR: 701 (BLACK)	(09650)
T2	TRANSITION STRIP	BURKE MERCER #710 COLOR: 701 (BLACK)	(09650)
T3	TRANSITION STRIP	BURKE MERCER #633-R COLOR: 701 (BLACK)	(09650)
T4	TRANSITION STRIP	BURKE MERCER #930 & 970 COLOR: 701 (BLACK)	(09650)
T5	TRANSITION STRIP	JOHNSONITE #EJS130 COLOR: SISAL	(09650)
T6	TRANSITION STRIP	BURKE-MERCER #643 OR #166 COLOR: 701 (BLACK)	(09650)
T7	TRANSITION STRIP	BURKE-MERCER #735 COLOR: 701 (BLACK)	(09650)
T8	TRANSITION STRIP	BURKE-MERCER #425 COLOR: 701 (BLACK)	(09650)
T9	TRANSITION STRIP	BURKE-MERCER #153 COLOR: 701 (BLACK)	(09650)
T20	TRANSITION STRIP	BURKE-MERCER #632 COLOR: 701 (BLACK)	
T21	TRANSITION STRIP	BURKE-MERCER #420 COLOR: 701 (BLACK)	
VB-1	VINYL BASE	JOHNSONITE #63 BURNT UMBER	(09650)
VB-3	VINYL BASE	BURKE MERCER COLOR 701, BLACK	(09650)
VB-4	VINYL BASE	JOHNSONITE #283 TOAST	(09650)
V-1	VINYL SHEET FLOORING	SHAW – NA3589 – W/6" INTEGRAL COVE (HEAT WELD ALL SEAMS)	(09650)
VCT-1	VINYL COMPOSITION TILE	ARMSTRONG IMPERIAL TEXTURE COLOR: FIELD GREY 51927	(09650)
VSF-1	VINYL STRIP FLOORING	SHAW – NA3003 INSTALLED @45 ANGLE	(09650)
VSF-2	VINYL STRIP FLOORING	SHAW – NA3004	(09650)
VSF-3	VINYL STRIP FLOORING	SHAW – NA3442 – "WALNUT" (6" WIDE PLANK)	(09650)
VSF-4	VINYL STRIP FLOORING	SHAW – NA3443 – "SHAOLIN OAK" (7-1/4" WIDE PLANK)	(09650)
VSF-51	VINYL STRIP FLOORING	POLYFLOR/GERBERT – NA3600	(09650)
VSF-52	VINYL STRIP FLOORING	POLYFLOR/GERBERT – NA3601	(09650)
VSF-53	VINYL STRIP FLOORING	SHAW – NA3438 – "WOODEN HONEY" (6" WIDE PLANK)	(09650)
VSF-54	VINYL STRIP FLOORING	SHAW – NA3437 – "THICKET" (6" WIDE PLANK)	(09650)
VWC-3	VINYL WALL COVERING – WOLF GORDON RAMPART SPARTA #GOH11329649 – GRAY CLOUD. WALL COVERING TO EXTEND FROM STOREFRONT HEIGHT TO FLOOR (U.O.N.) TO LIMITS SHOWN ON THE ELEVATION.		(09720)
WB1	WALL BUMPER	McCUE; MODEL: BED-5, COLOR: COOL GREY	(10300)
WSF-1	WOOD STRIP FLOORING		(09650)

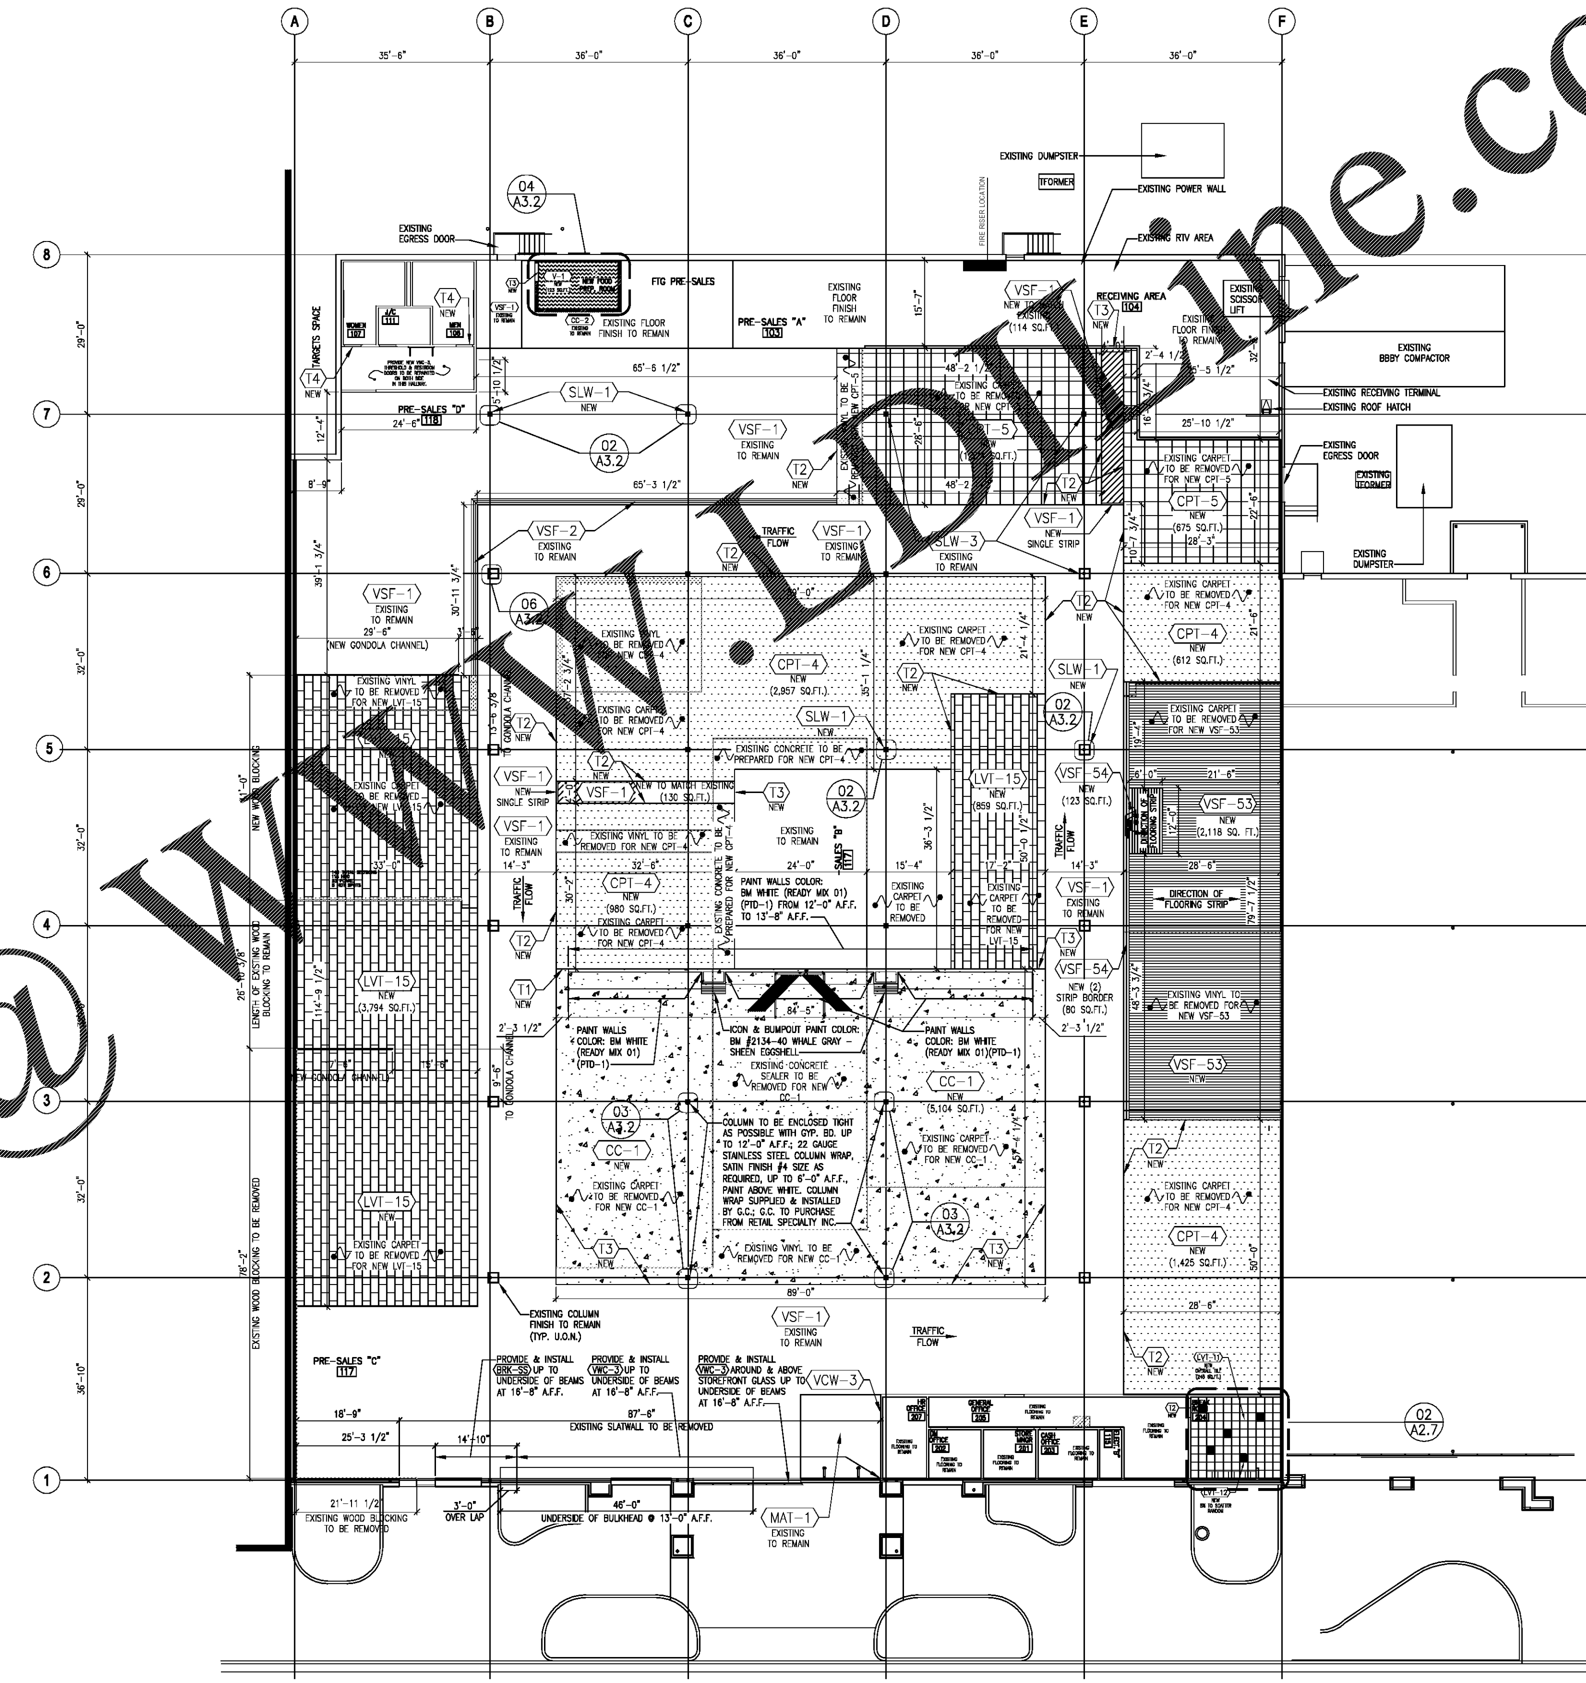

FLOOR FINISH PLAN 01

SCALE: 1/16" = 1'-0"

Order Plans @ WWW.LDILine.com

AGI®
ARCHITECTURAL GROUP INTERNATIONAL
Seventh Street, Covington, KY 41011
859.261.5500 F: 859.261.5550
www.agi-us.com
...where you want to go.

BBBY REVISION TRACKER	
DD'S	PERMIT SET

BED BATH & BEYOND
Beyond any store of its kind.

BED BATH & BEYOND
CORPORATE OFFICES:
650 LIBERTY AVE
UNION, NJ 07083
(908) 688-0888 (OFFICE)
(908) 688-0295 (FAX)

PROJECT NAME & LOCATION:
103 ALPHARETTA, GA
6050 NORTH POINT PARKWAY
ALPHARETTA, GA 30022

DISTRIBUTION:	DATE:
OWNER REVIEW	09/13/18
PERMIT SET	09/25/18

ARCH. PROJECT#	BBB PROJECT#
DRAWN:	CHECKED:
TB	TBS

DRAWING TITLE:
FLOOR FINISH PLAN AND FINISH LEGEND

A3.1