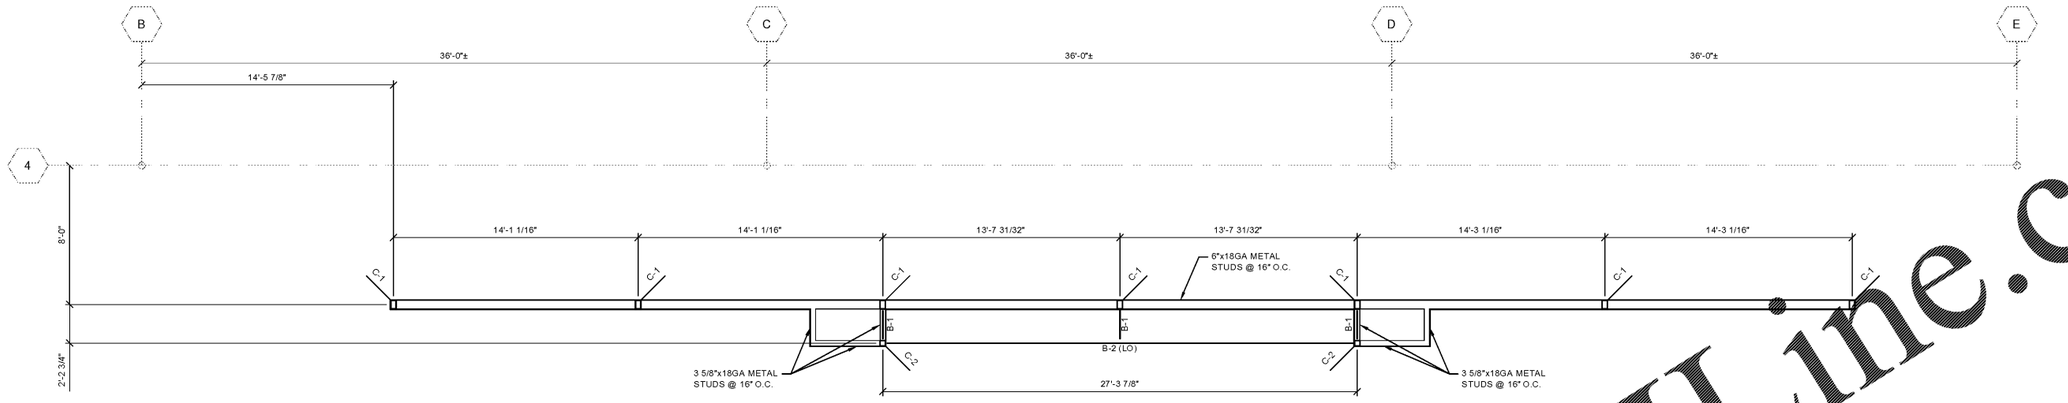

CHAIR / RUG / LIGHTING WALL FRAMING PLAN

1/4" = 1'-0"

NOTES:

- ASSUMED (E) FLOOR CONSTRUCTION: 4" CONCRETE SLAB ON GRADE. G.C. TO VERIFY IN FIELD
- TOP OF (E) FLOOR ELEVATION = 0'-0".
- SEE SHEET S1.0 FOR GENERAL NOTES
- SEE SHEET S3.0 FOR TYPICAL DETAILS.
- C-X DENOTES LIGHT GAUGE BUILT-UP BOX COLUMN.
  SEE TYPICAL BUILT-UP BOX COLUMN DETAIL ON SHEET S3.0.
- B-X DENOTES LIGHT GAUGE BUILT-UP BOX BEAM.
  SEE TYPICAL BUILT-UP BOX BEAM DETAILS ON SHEET S3.0.
- (E) DENOTES EXISTING CONSTRUCTION. VERIFY ALL EXISTING CONDITIONS AND NOTIFY ARCHITECT / ENGINEER OF ANY DISCREPANCIES.

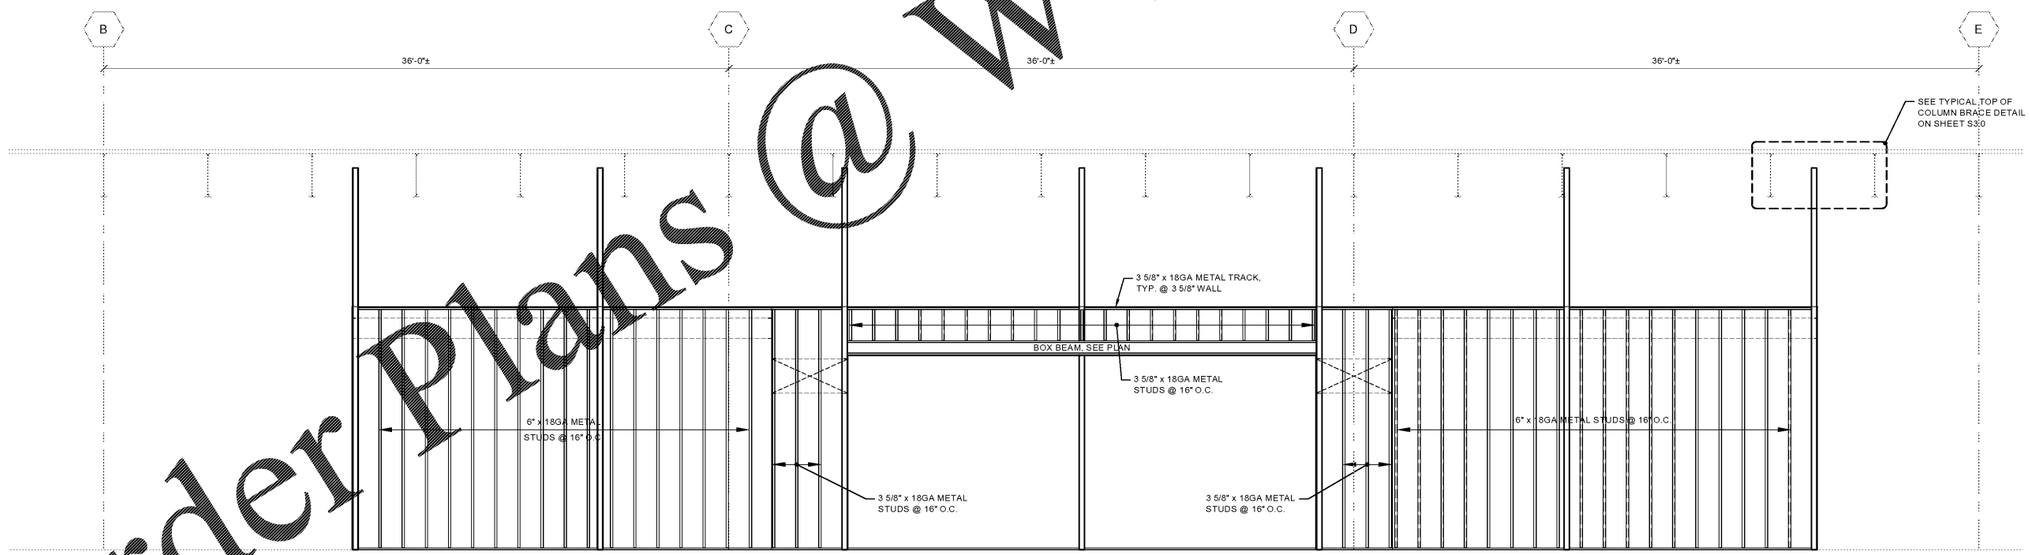

CHAIR / RUG / LIGHTING WALL ELEVATION

1/4" = 1'-0"

NOTES:

- SEE PLAN FOR COLUMN SIZES & SPACING.
- SEE ARCH. FOR WALL HEIGHTS.

Thorson · Baker · Associates
CONSULTING ENGINEERS
3030 West Streetsboro Road
Richfield, Ohio 44286
(330) 659-6688 Ph.
(330) 659-6675 Fax

AGI
ARCHITECTURAL GRAPHICS INTERNATIONAL

BED BATH & BEYOND
Beyond any store of its kind.
PROJECT NAME & LOCATION:
103 ALPHARETTA, GA
6050 NORTH POINT PARKWAY
ALPHARETTA, GA 30022

BED BATH & BEYOND
CORPORATE OFFICES:
650 LIBERTY AVE
UNION, NJ 07083
(908) 688-0888 (OFFICE)
(908) 688-0295 (FAX)

DISTRIBUTION	DATE
OWNER REVIEW	09/13/18
PERMIT SET	09/25/18

ARCH. PROJECT #	BBB PROJECT #
180431	
DRAWN	CHECKED

DRAWING TITLE:
CHAIR / RUG / LIGHTING
WALL FRAMING PLAN
& ELEVATION

S2.0

- CONTRACTOR(S) SHALL VERIFY EXISTING CONDITIONS AND CORRELATE DIMENSIONS PRIOR TO PROVIDING THE WORK DETAILED IN THESE DRAWINGS.
- AND SHALL PROMPTLY NOTIFY THE ARCHITECT OF ANY DISCREPANCIES.

Order Plans @ WWW.LDILine.com

\\Tbs-projects\40\2018\2018-1091\Cad_Revit - TBA\Structural\2018-1091 S2.0.dwg, 09/24/2018 8:08:44 AM