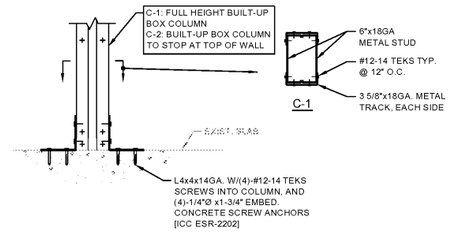

TYPICAL BUILT-UP BOX COLUMN DETAILS

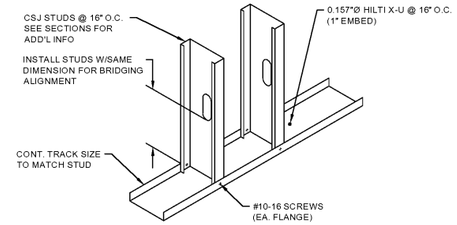

TYPICAL STUD TO TRACK CONNECTION

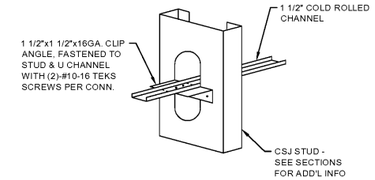

TYPICAL BRIDGING DETAIL

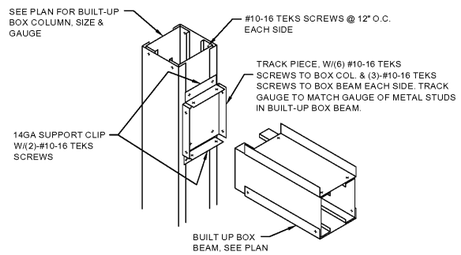

TYPICAL BOX BEAM BEARING DETAIL

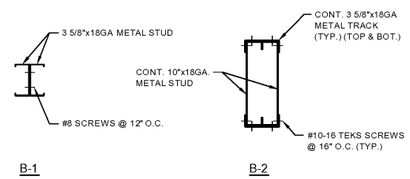

TYPICAL BUILT-UP BOX BEAM DETAILS

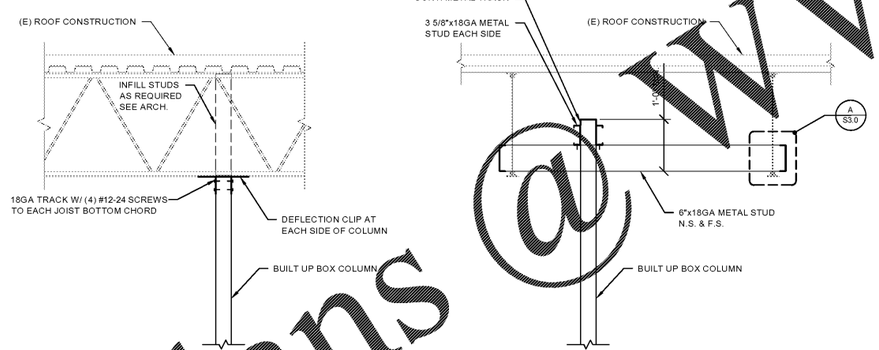

PARALLEL TO ROOF DECK FLUTE DIRECTION

PERPENDICULAR TO ROOF DECK FLUTE DIRECTION

TYPICAL TOP OF COLUMN BRACE DETAILS

SEE ARCH. FOR ALL NEW PARTITION WALL LOCATIONS

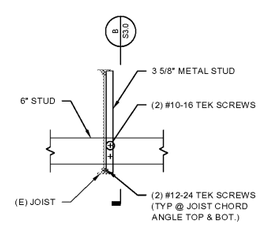

DETAIL A
3/4" = 1'-0"

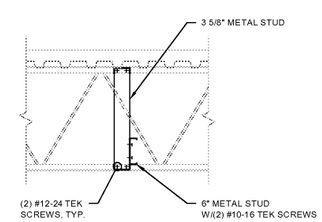

DETAIL B
3/4" = 1'-0"

Thorson · Baker · Associates
CONSULTING ENGINEERS
3030 West Streetsboro Road
Richfield, Ohio 44286
(330) 659-6688 Ph.
(330) 659-6675 Fax

BED BATH & BEYOND
Beyond any store of its kind.
BED BATH & BEYOND
CORPORATE OFFICES:
650 LIBERTY AVE
UNION, NJ 07083
(908) 688-0888 (OFFICE)
(908) 688-0295 (FAX)

PROJECT NAME & LOCATION:
103 ALPHARETTA, GA
6050 NORTH POINT PARKWAY
ALPHARETTA, GA 30022

DISTRIBUTION	DATE
OWNER REVIEW	09/13/18
PERMIT SET	09/25/18

ARCH. PROJECT #	BBB PROJECT #
180431	
DRAWN	CHECKED

DRAWING TITLE:
SECTIONS & DETAILS

S3.0

Order Plans @ WWW.LDILine.com

CONTRACTOR(S) SHALL VERIFY EXISTING CONDITIONS AND CORRELATE DIMENSIONS PRIOR TO PROVIDING THE WORK DETAILED IN THESE DRAWINGS, AND SHALL PROMPTLY NOTIFY THE ARCHITECT OF ANY DISCREPANCIES.

\\Tbs-projects04\2018\2018-1091\Cad_Revit - TBA\Structural\2018-1091 S3.0.dwg, 09/24/2018 8:08:54 AM