NOTE:
'A' PROVIDE AND INSTALL WATER HAMMER ARRESTORS AND/OR AIR CHAMBERS AS PER SPECIFICATIONS

BEVERAGE DEPARTMENT

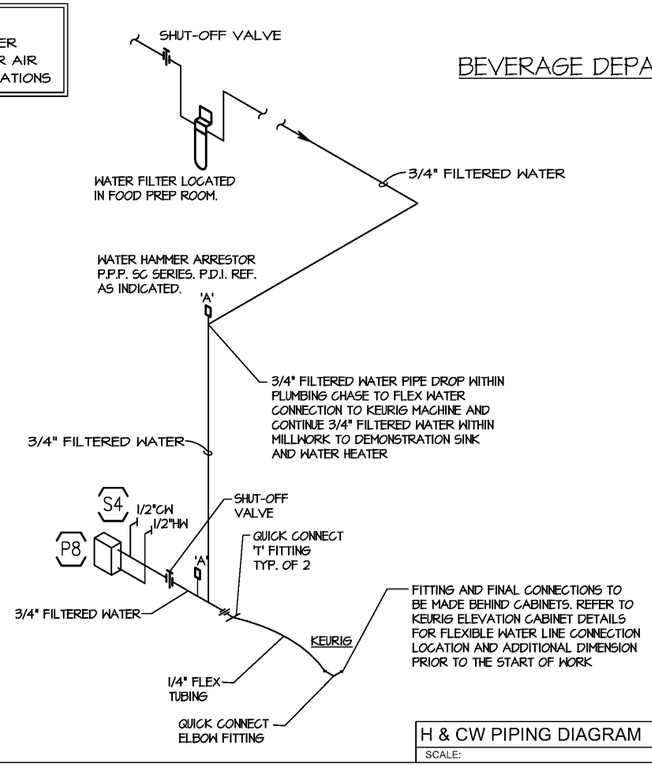

H & CW PIPING DIAGRAM	02
SCALE:	NONE

FITTING SPECIFICATION.

WATTS SERIES 10

QUICK CONNECT ELBOWS:

QUICK CONNECT TEES:

QUICK CONNECT VALVES:

PRODUCED OF OFF WHITE POLYPROPYLENE, A HIGH PERFORMANCE THERMOPLASTIC MATERIAL, THE WATTS QUICK CONNECT DESIGN ALLOWS FOR QUICK AND EASY CONNECTIONS WITHOUT THE USE OF INSTALLATION TOOLS.

CONNECTION SHALL BE MADE USING WATTS SERIES 10 QUICK-CONNECT FITTING WITH INTEGRAL COLLET AND O-RING GUIDE. FITTING SHALL BE ABLE TO FULLY ROTATE UNDER PRESSURE AND ALLOW EASY DISCONNECT AND REUSE WITHOUT THE USE OF DISCONNECTION TOOLS. FITTING MUST NOT DISASSEMBLE TO DISCONNECT.

WATTS LEAD FREE WATERPEX TUBING:
WATERPEX TUBING IS A CROSS-LINEAR POLYETHYLENE TUBING USED FOR POTABLE WATER APPLICATIONS. MANUFACTURED IN ACCORDANCE WITH AMERICAN SOCIETY FOR TESTING AND MATERIALS (ASTM INTERNATIONAL) F876 AND F877 TO SDR-9 DIMENSIONAL STANDARDS.

ALTERNATES: JOHN GUEST OR EQUAL.

NOTES:

A. REFER TO ARCHITECTURAL DRAWINGS FOR PLUMBING ROUGH-IN DIMENSIONS.

B. GREASE WASTE SHALL BE CAST IRON.

C. COORDINATE ALL SEWER WORK WITH OTHER TRADES.

KEYED NOTES

1. NEW 3/4" FILTERED WATER LINE FROM NEW FOOD PREP ROOM. PIPING SHALL BE INSTALLED BELOW ROOF DECK TIGHT TO STRUCTURE IN JOIST NED SPACE. ROUTE TO SUIT FIELD CONDITIONS AND COORDINATE WITH ALL OTHER TRADES. PROVIDE ADDITIONAL HANGERS, ELBOWS, ETC. AS REQUIRED.
2. ALL PLUMBING PIPING TO BE ROUTED OVERHEAD AND DOWN PLUMBING CHASE IN NEW BEVERAGE STATION. REFER TO MILLWORK DRAWINGS.
3. 1/4" FILTERED WATER PIPE UP TO FLEX WATER CONNECTION TO COMMERCIAL KEURIG MACHINE. REFER TO WATER FILTER DETAIL ON SHEET P3.1.
4. FILTERED WATER DOWN IN PLUMBING CHASE TO SUPPLY SINK AND WATER HEATER.
5. PUMP NEW 2" SANITARY PIPING UP IN NEW PLUMBING CHASE IN MILLWORK AS SHOWN ON PLANS. PIPING SHALL BE INSTALLED BELOW ROOF DECK TIGHT TO STRUCTURE IN JOIST NED SPACE AS A GRAVITY SYSTEM AND TERMINATE IN FOOD PREP ROOM FLOOR SINK. ROUTE TO SUIT FIELD CONDITIONS AND COORDINATE WITH ALL OTHER TRADES. PROVIDE ADDITIONAL HANGERS, ELBOWS, ETC. AS REQUIRED.
6. PLUMBING CONTRACTOR TO INSTALL FAUCET PROVIDED WITH MILLWORK.
7. DESK AND SINK WITH TRIM ARE PROVIDED BY DESK VENDOR AND INSTALLED BY CONTRACTOR. FINAL PLUMBING CONNECTIONS INSTALLED BY GENERAL CONTRACTOR.
8. NEW PUMP TO BE INSTALLED UNDER MILLWORK. CONTRACTOR TO FIELD VERIFY BEST LOCATION FOR NEW PUMP. REFER TO DETAIL ON SHEET P3.1 FOR FURTHER DETAILS.
9. ROUTE NEW 2" RELIEF VENT PIPING FROM SINK UP WITHIN NEW PLUMBING CHASE IN MILLWORK AS SHOWN ON PLANS . RISE UP ABOVE CEILING AND UP TO ROOF WITH NEW VENT THROUGH ROOF. VERIFY VENT IS A MINIMUM OF 10'-0" FROM ANY OUTDOOR AIR INTAKE OFFSET AS REQUIRED.
10. SEE SHEET MP1.1 FOR CONTINUATION.
11. WATER AND SANITARY PIPING SHOWN AWAY FROM WALL FOR CLARITY. ALL PIPING TO BE INSTALLED AGAINST WALL.

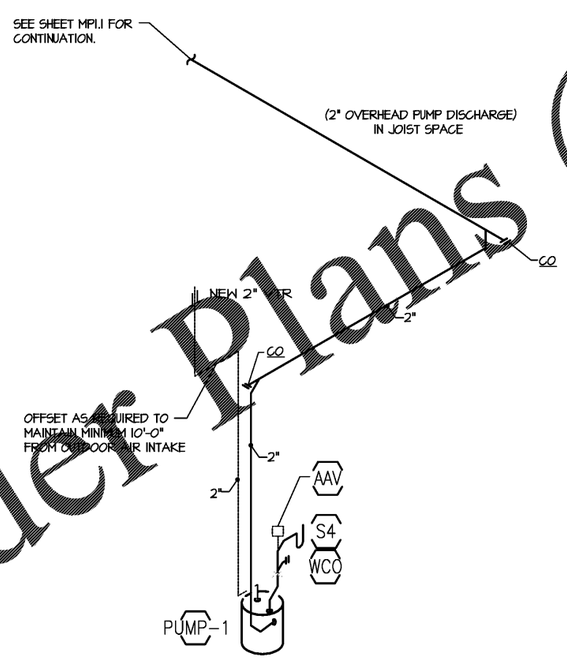

SANITARY STACK DIAGRAM	03
SCALE:	NONE

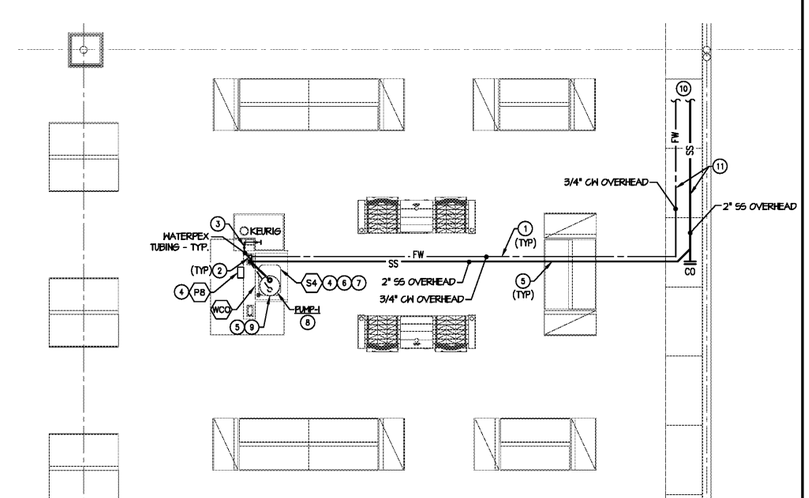

BEVERAGE STATION PLAN	01
SCALE:	1/4"=1'-0"

BED BATH & BEYOND
Beyond any store of its kind.

BED BATH & BEYOND
CORPORATE OFFICES:
650 LIBERTY AVE
UNION, NJ 07083
(908) 688-0888 (OFFICE)
(908) 688-0295 (FAX)

PROJECT NAME & LOCATION:
103 ALPHARETTA, GA
6050 NORTH POINT PARKWAY
ALPHARETTA, GA 30022

DISTRIBUTION:	DATE:
OWNER REVIEW	09/13/18
PERMIT SET	09/25/18

ARCH. PROJECT #	BBB PROJECT #
DRAWN: DC	CHECKED: JJ

DRAWING TITLE:
PARTIAL PLUMBING PLAN, NOTES AND DIAGRAMS

P2.2

- CONTRACTOR(S) SHALL VERIFY EXISTING CONDITIONS AND CORRELATE DIMENSIONS PRIOR TO PROVIDING THE WORK DETAILED IN THESE DRAWINGS, AND SHALL PROMPTLY NOTIFY THE ARCHITECT OF ANY DISCREPANCIES.

Order Plans @ www.LDILinc.com