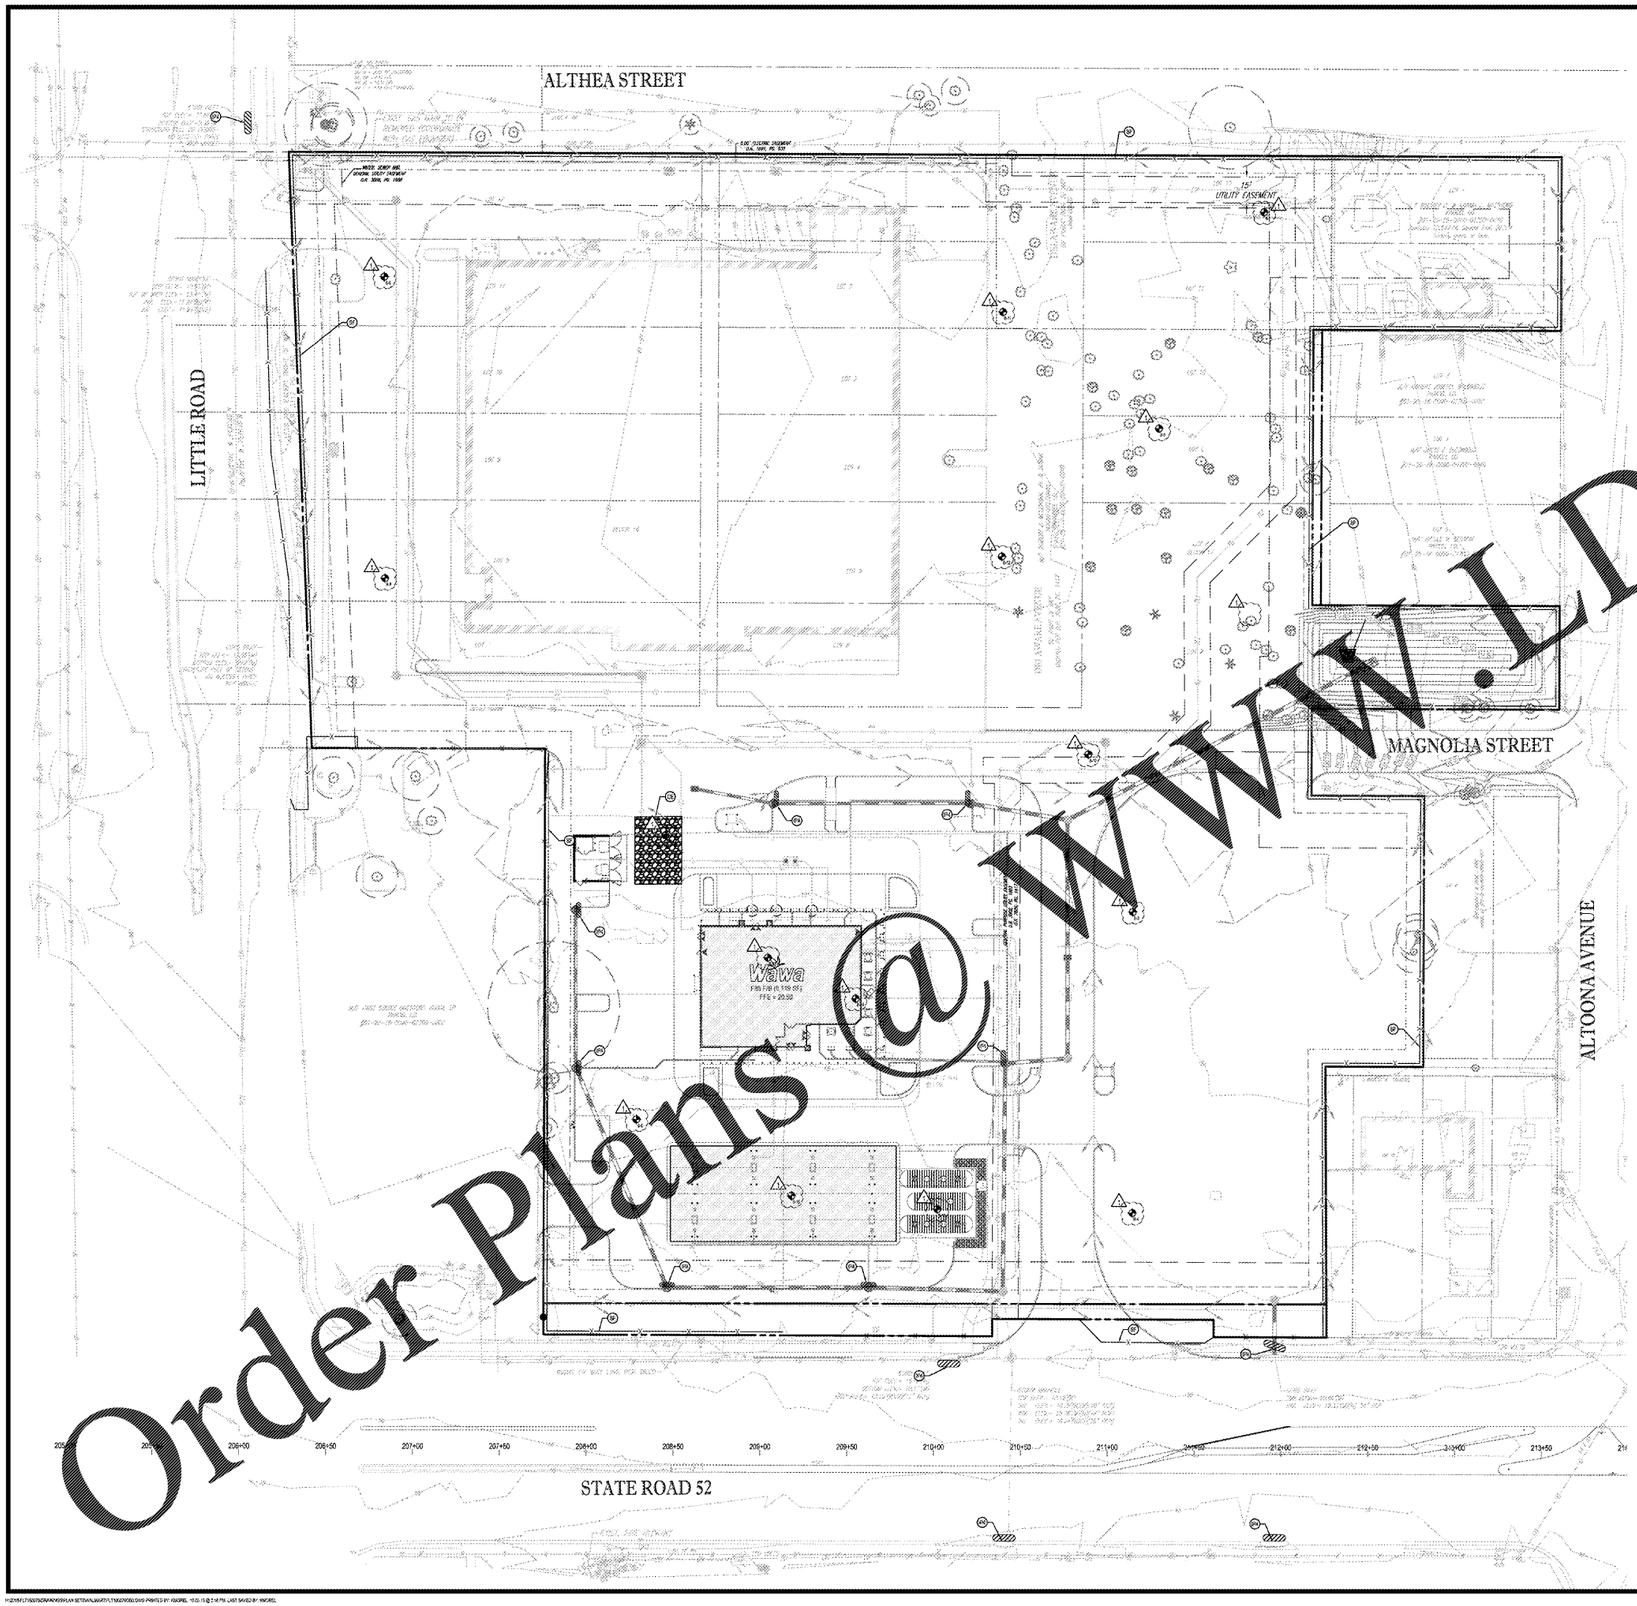

Order Plans @ WWW.LDILine.com

N
W E
S

40 20 10 0 40
1"=40'

LEGEND

SITE FEATURES

- BOUNDARY LINE
- RIGHT OF WAY LINE
- PROPOSED LIMITS OF DISTURBANCE
- PROPOSED GRADING/DRAINAGE EASEMENT
- XXX EXISTING CONTOUR ELEVATIONS
- DIRECTION OF OVERLAND FLOW
- LIMITS OF DRAINAGE SUB-BASIN
- SLOPE ARROW
- BORING LOCATION

EROSION DETAILS

- CE TEMPORARY CONSTRUCTION EXIT
- SF TEMPORARY SILT FENCE
- ST TEMPORARY SEDIMENT TRAP
- ECL PERMANENT EROSION CONTROL LINING
- SB TEMPORARY SEDIMENT BASIN
- RR RIP-RAP PAD
- SS SWPPP INFORMATION SIGN

EROSION NOTES

- TS TEMPORARY SEEDING AND MULCH
- PROVIDE BARRICADE AT ALL ENTRANCE LOCATIONS W/O TEMP STONE CONSTRUCTION EXIT
- 13 SOIL TYPE: DENNIS SILT LOAM

DEVELOPER/OWNER:

RMC LO BOCA LLC
8902 N DALE MABRY HWY
SUITE 200
TAMPA, FL 33614
813-960-8154

SITE OPERATOR/GENERAL CONTRACTOR:

SUPERINTENDENT:

IMPORTANT: GC MUST SIGN ALL PLAN SHEETS AND ANY NEW PLAN SHEETS ISSUED BY THE CEC.

BOHLER ENGINEERING

LAND SURVEYING SUSTAINABLE DESIGN
SITE CIVIL AND CONSULTING ENGINEERING PROGRAM MANAGEMENT PERMITTING SERVICES
LANDSCAPE ARCHITECTURE CONSTRUCTION SERVICES

- UPSTATE NEW YORK
- NEW ENGLAND
- BOSTON, MA
- NEW YORK METRO
- NEW YORK NY
- NEW JERSEY
- NORTHERN VIRGINIA
- CENTRAL VIRGINIA
- RALEIGH, NC
- CHARLOTTE, NC
- TAMPA, FL
- SOUTH FLORIDA
- PHILADELPHIA PA
- LEHIGH VALLEY PA
- SOUTHEASTERN PA
- RENSSOTH BEACH, DE
- BALTIMORE, MD
- SOUTHERN MARYLAND

THE INFORMATION, DESIGN AND CONTENT OF THIS PLAN AND PROPRIETARY AND SHALL NOT BE COPIED OR USED FOR ANY PURPOSE WITHOUT WRITTEN AUTHORIZATION FROM BOHLER ENGINEERING. ONLY AUTHORIZED DESIGN AND SHALL NOT BE USED FOR ANY PURPOSE WITHOUT WRITTEN AUTHORIZATION FROM BOHLER ENGINEERING. THE PERMITTING SERVICES ARE FOR PURPOSE OF OBTAINING THE PERMIT SHOWN ON THIS PLAN.

REVISIONS

REV	DATE	COMMENT	BY
2	2017-07-11	PER COUNTY, SWFWMD & FDOT COMMENTS	JDP
3	2017-10-13	PER COUNTY COMMENTS	JDP
4	2017-10-27	PER FDOT COMMENTS	JDP
5	2017-11-30	PER COUNTY UTILITY COMMENTS	JDP
6	2018-01-02	PER COUNTY & FDOT COMMENTS	JDP
7	2018-01-25	PER FDOT COMMENTS	JDP
8	2018-02-06	PER FDOT COMMENTS	JDP
9	2018-04-05	HYDRANT PER FIRE MARSHAL	JDP
10	2018-09-07	WAWA BID SET	JDP
11	2018-10-03	PER ROW COMMENTS	SKK

811 KNOW WHAT'S BELOW ALWAYS CALL 811 BEFORE YOU DIG
It's fast. It's free. It's the law.
www.callsunshine.com

PERMIT SET

PROJECT No.:	FLT160078
DRAWN BY:	JDP
CHECKED BY:	KSM
DATE:	11/03/2016
SCALE:	1" = 40'
CAD I.D.:	OA0

PROJECT:

WAWA SR 52 & LITTLE RD

FOR

RMC PROPERTY GROUP

LOCATION OF SITE
9021 STATE ROAD 52
HUDSON, FLORIDA 34669
PASCO COUNTY

BOHLER ENGINEERING
3820 NORTHDALE BLVD., SUITE 300B
TAMPA, FLORIDA 33624
Phone: (813) 812-4100
Fax: (813) 812-4101
FLORIDA BUSINESS CERT. OF AUTH. No. 30785
LANDSCAPE ARCHITECT BUSINESS LIC. No. LC0000001

10/5/2018

SHEET TITLE:

PHASE II EROSION AND SEDIMENTATION CONTROL PLAN

SHEET NUMBER:

C-2.1