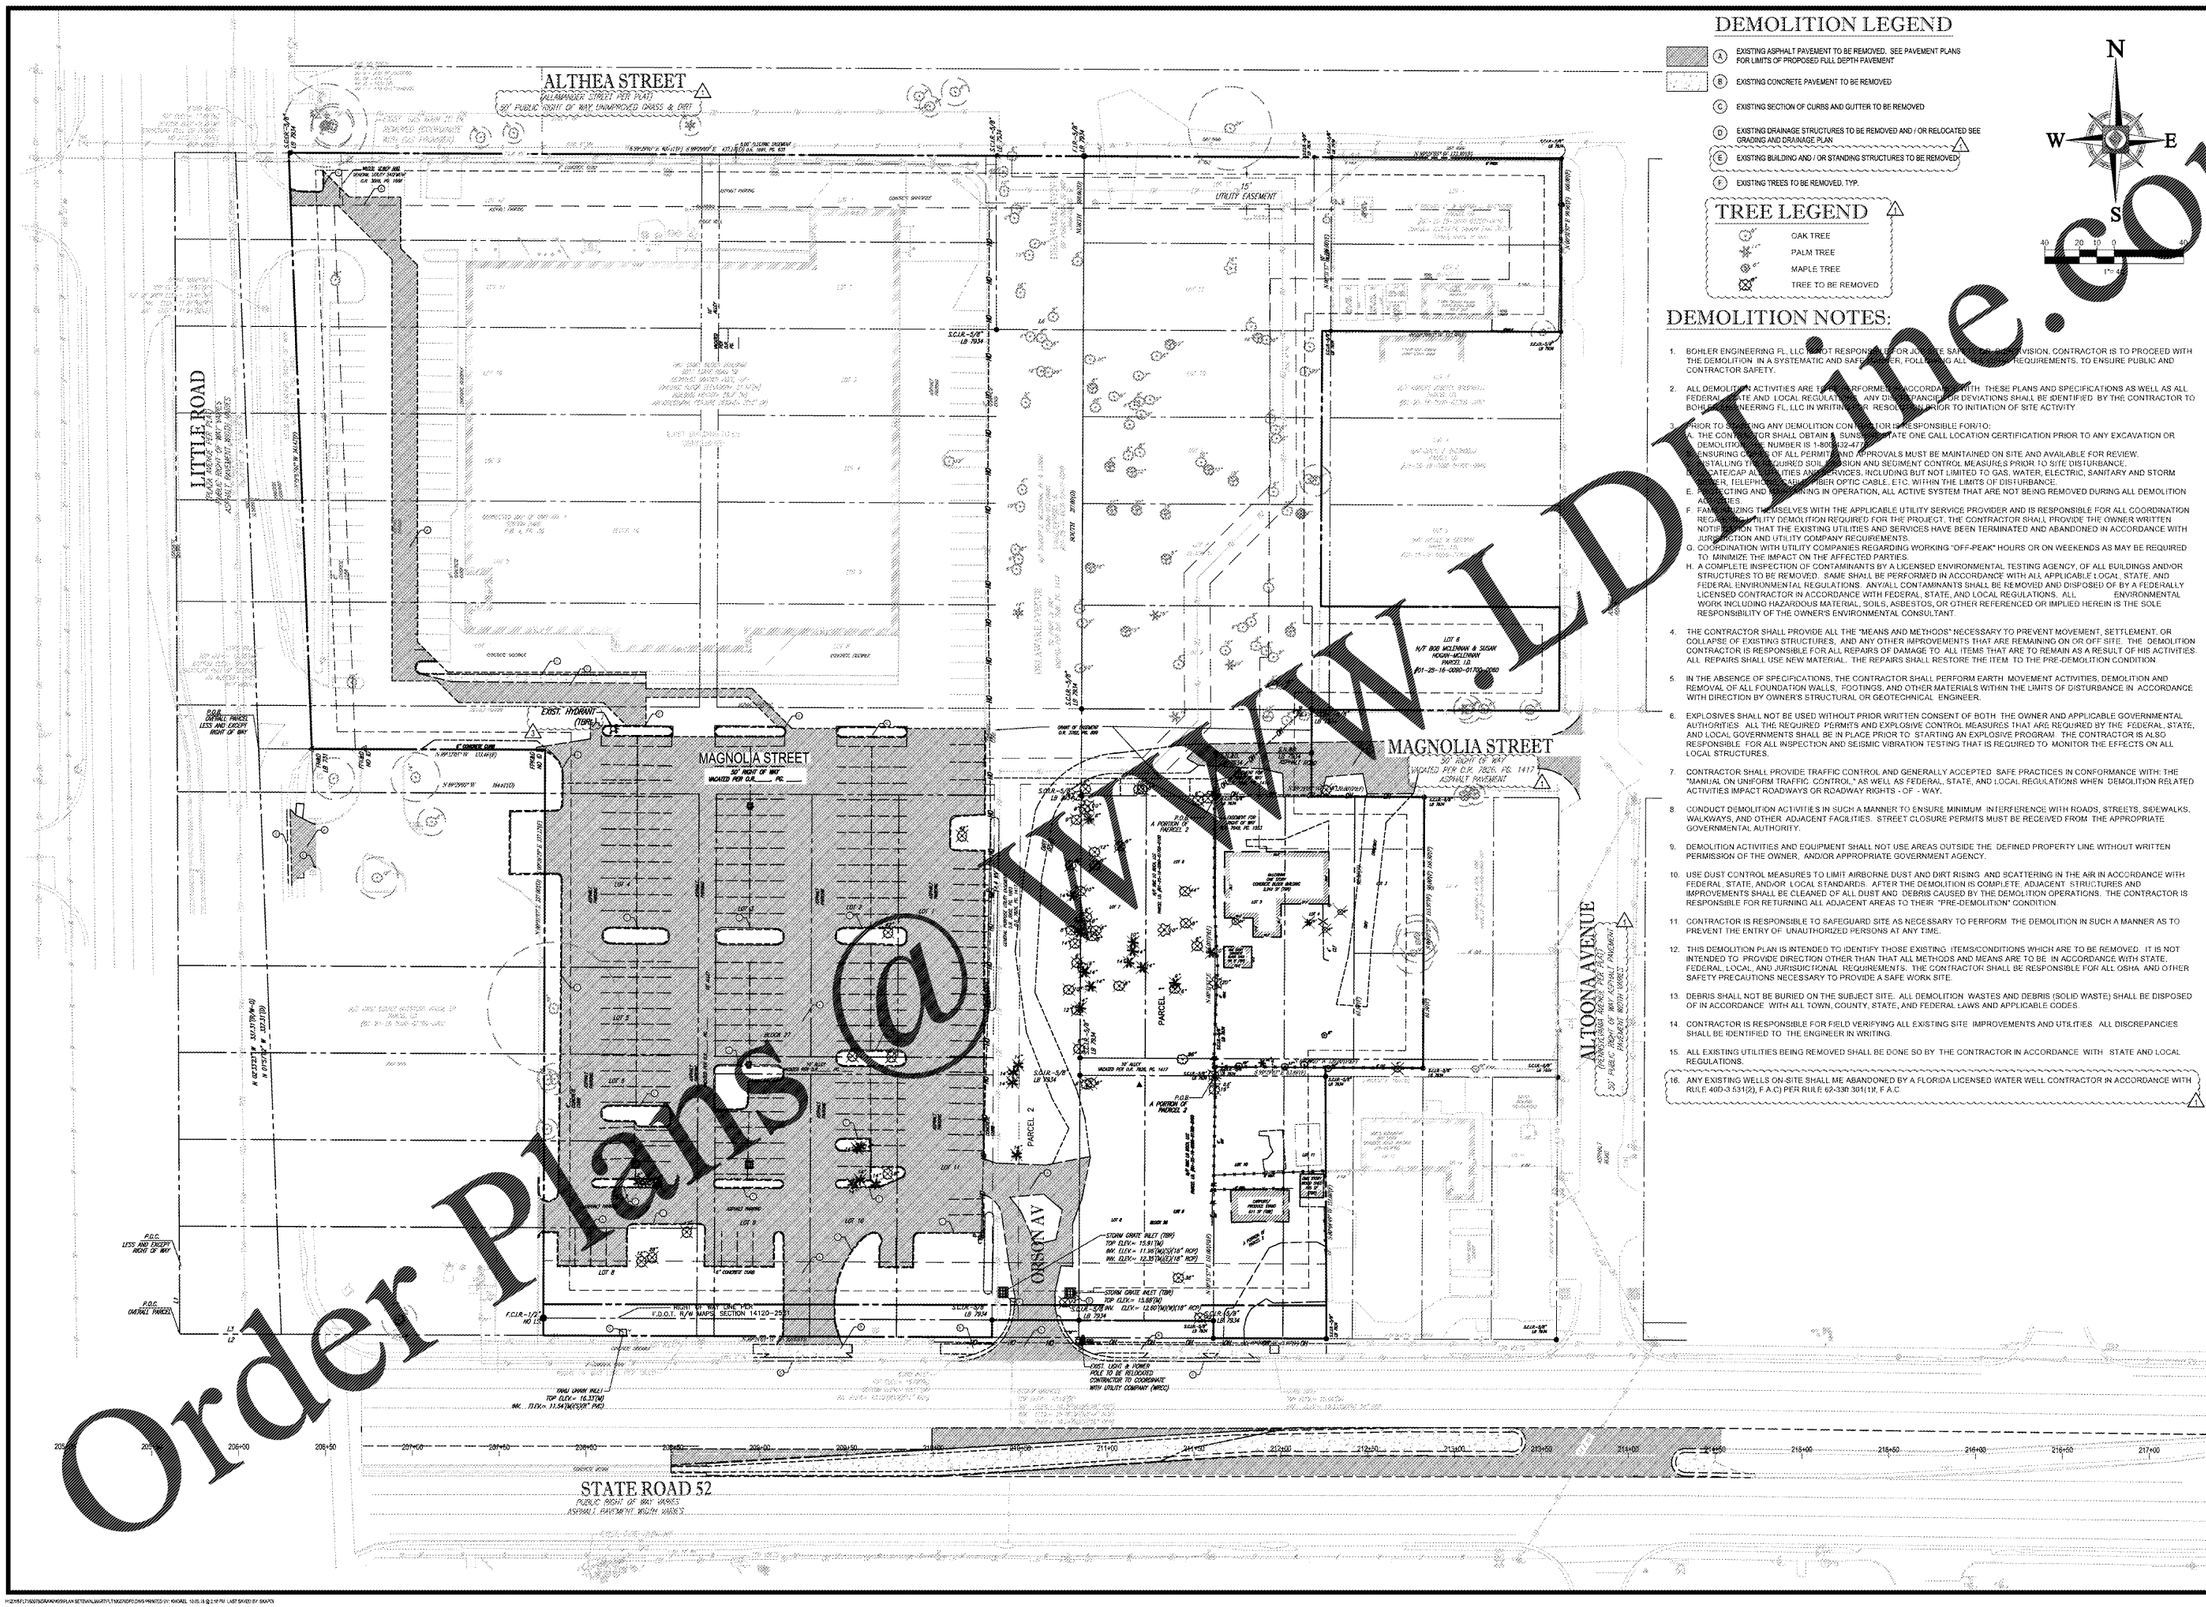
ALTHEA STREET
(ALLAMANDER STREET PER PLAT)
50' PUBLIC RIGHT OF WAY, UNIMPROVED GRASS & DIRT
LITTLE ROAD
(PLAT BEING 30' R/W)
ASPHALT PAVEMENT WIDTH VARIES
MAGNOLIA STREET
50' RIGHT OF WAY
MONUMENTED PER C.L.
MAGNOLIA STREET
50' RIGHT OF WAY
VACATED PER O.R. 2826, PG. 1417
ASPHALT PAVEMENT
ALTOONA AVENUE
(FORMERLY KNOWN AS 3RD AVE)
50' PUBLIC RIGHT OF WAY, ASPHALT PAVEMENT WIDTH VARIES
ORSON AV
STATE ROAD 52
PUBLIC RIGHT OF WAY VARIES
ASPHALT PAVEMENT WIDTH VARIES
EXIST. HYDRANT (TBR)
15' UTILITY EASEMENT
LOT 6
N/F BOB MCLENNAN & SUSAN HOGAN-MCLENNAN
PARCEL I.D.
#31-25-16-0090-01700-0060
PARCEL 1
PARCEL 2
A PORTION OF PARCEL 2
P.O.B.
P.O.C.
LESS AND EXCEPT RIGHT OF WAY
P.O.C.
OVERALL PARCEL
STORM GRATE INLET (TBR)
TOP ELEV.= 15.91'(N)
INV. ELEV.= 11.96'(W)(12"/18" RCP)
INV. ELEV.= 12.31'(W)(12"/18" RCP)
STORM GRATE INLET (TBR)
TOP ELEV.= 15.68'(N)
INV. ELEV.= 12.00'(W)(18" RCP)
EXIST. UTIL'S & POWER POLE TO BE RELOCATED CONTRACTOR TO COORDINATE WITH UTILITY COMPANY (MRC)
TRAU CRWK WALL
TOP ELEV.= 16.33'(N)
INV. ELEV.= 11.54'(W)(CONT. PIP)
F.D.O.T. R/W MAPS, SECTION 14120-2501
RIGHT OF WAY LINE VEH.
F.C.I.R.-1/2" NO I.D.
S.I.R.-5/8" LB 7934
S.I.C.R.-5/8" LB 7934
S.I.C.R.-5/8" LB 7934
S.I.R.-5/8" LB 7934
S.I.C.R.-5/8" LB 7934
S.I.C.R.-5/8" LB 7934
S.I.C