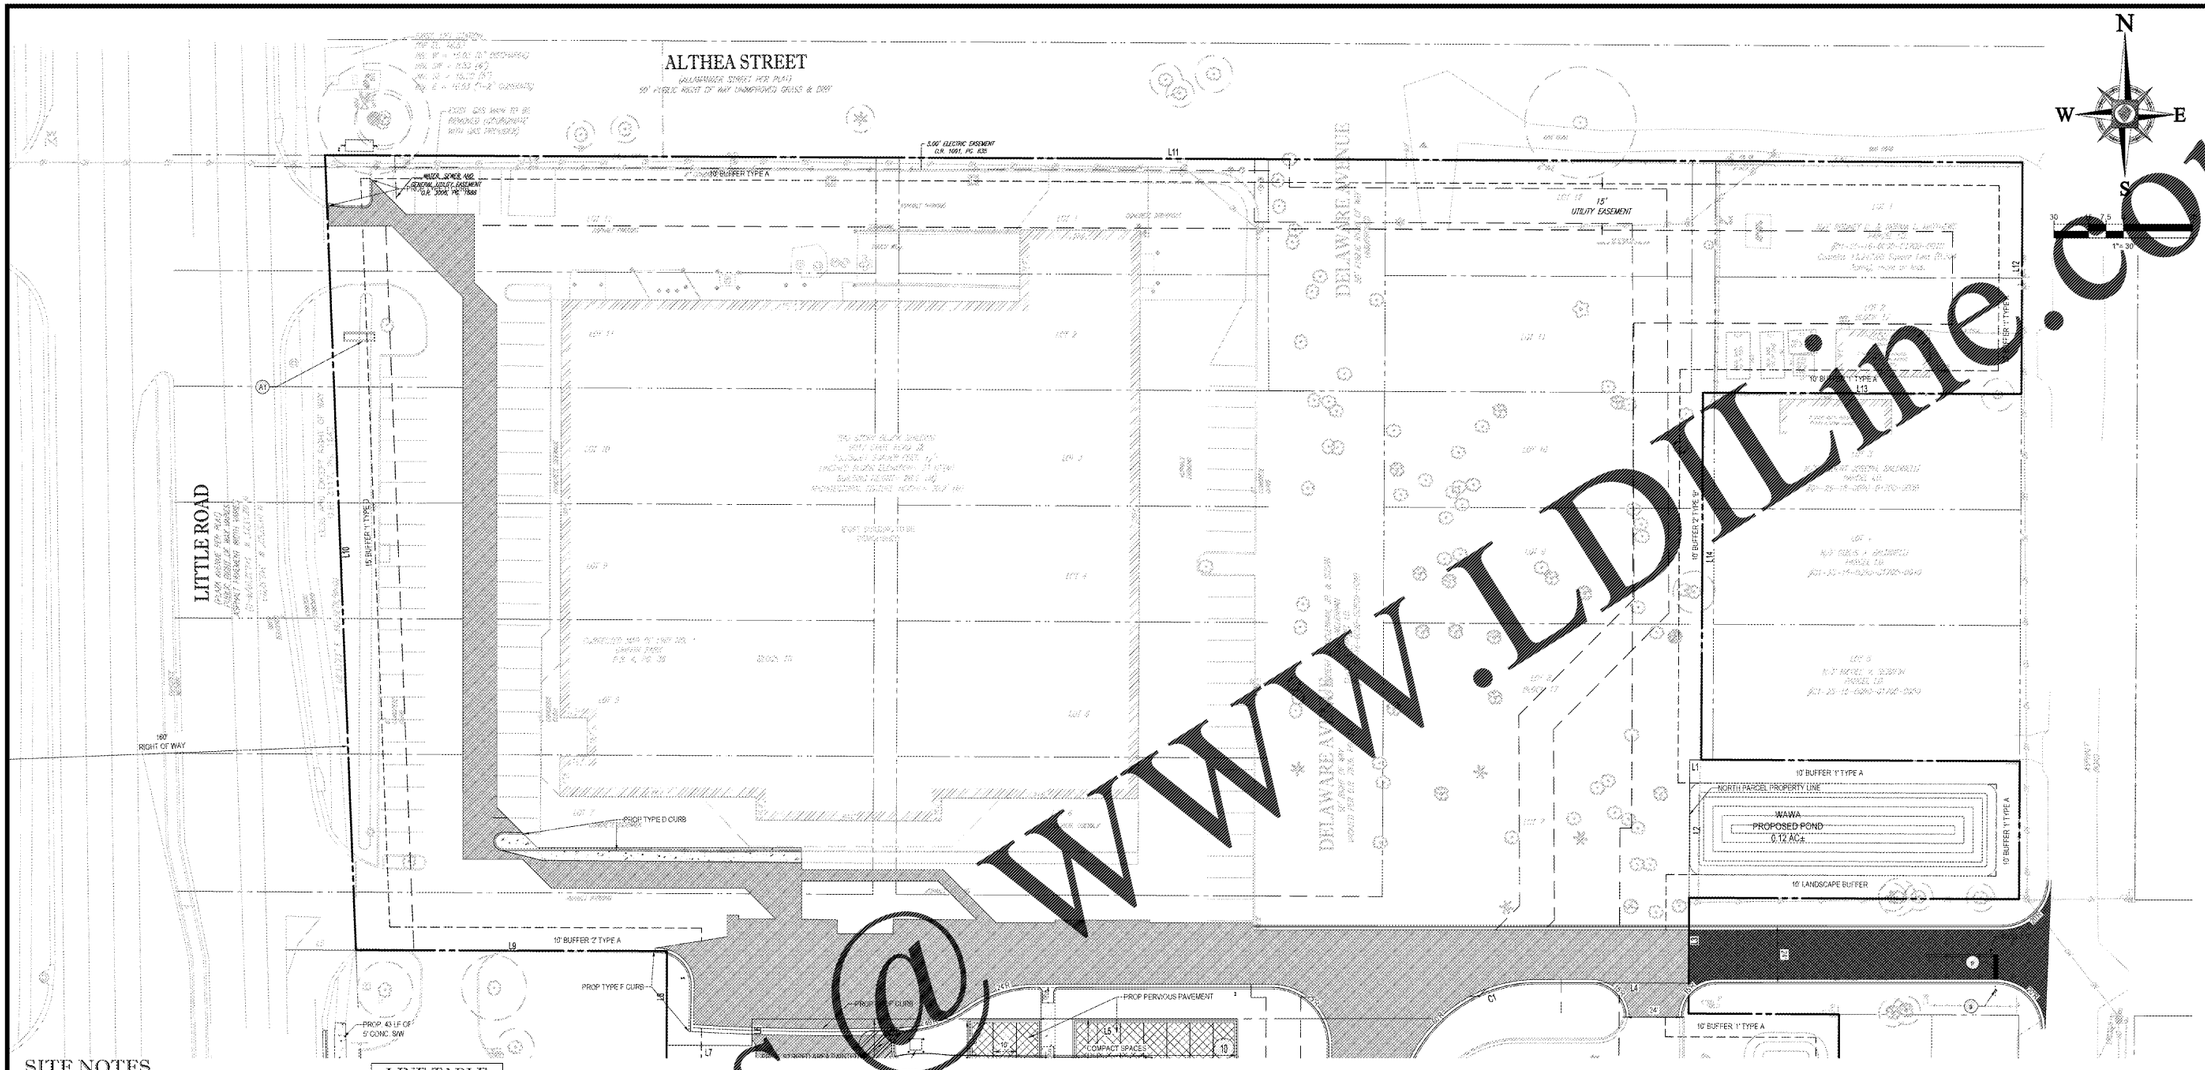
ALTHEA STREET
COLLECTOR STREET PER PLAT
50' PUBLIC RIGHT OF WAY UNIMPROVED GRASS & DIRT
LITTLE ROAD
ASPHALT PAVEMENT WITH MARKINGS
160'
RIGHT OF WAY
DELAWARE AVENUE
50' PUBLIC RIGHT OF WAY
UNIMPROVED GRASS & DIRT
5.00' ELECTRIC EASEMENT
O.R. 1691, PG. 635
WATER, SEWER AND
GENERAL UTILITY EASEMENT
O.R. 5006, PG. 1566
15' UTILITY EASEMENT
100' BUFFER TYPE A
15' BUFFER TYPE D
10' BUFFER 2' TYPE A
10' BUFFER 2' TYPE B
10' BUFFER 1' TYPE A
PROP TYPE D CURB
PROP TYPE F CURB
PROP 4.5' S.F. OF 5' CONC. SW
PROP PERVIOUS PAVEMENT
NORTH PARCEL PROPERTY LINE
WAWA
PROPOSED POND
0.72 AC±
10' LANDSCAPE BUFFER
10' BUFFER 1' TYPE A
10' BUFFER 1' TYPE A
10' BUFFER 1' TYPE A