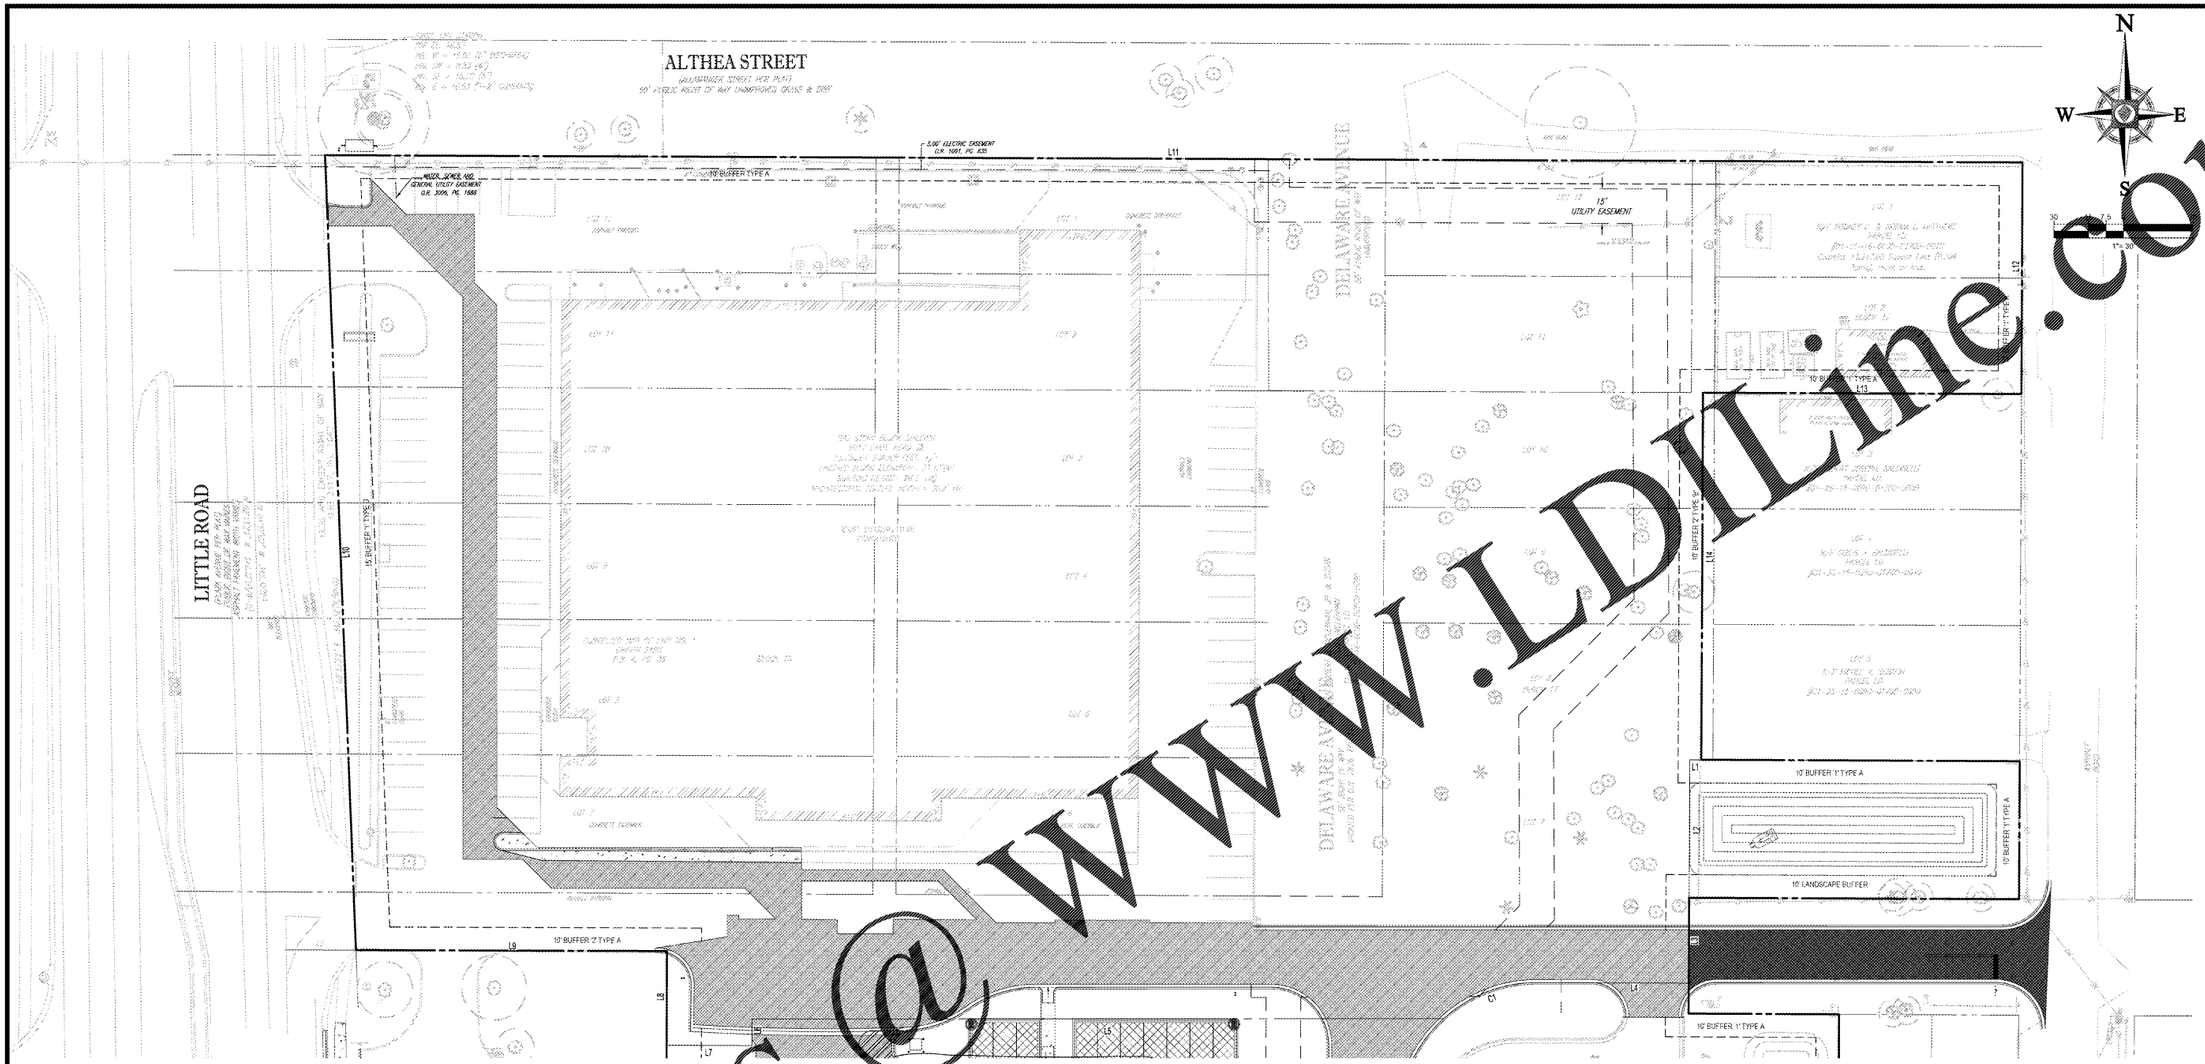

Order Plans @ WWW.LDLine.COM

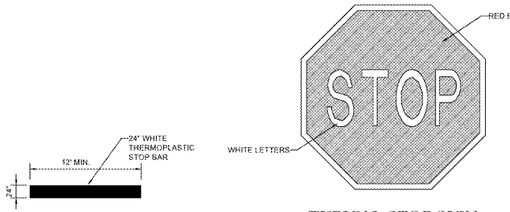

STOP BAR DETAIL
NOT TO SCALE

TYPICAL STOP SIGN DETAIL (R1-1)
NOT TO SCALE

SIGNAGE NOTES:

1. ALL PAVEMENT MARKINGS AND SIGNAGE SHALL BE IN ACCORDANCE WITH THE LATEST EDITIONS OF THE MANUAL ON UNIFORM TRAFFIC CONTROL DEVICES (MUTCD), FDOT DESIGN STANDARDS AND THE MANATEE COUNTY PUBLIC WORKS DEPARTMENT - HIGHWAY, TRAFFIC, AND STORMWATER DESIGN STANDARDS.
2. TRAFFIC CONTROL DEVICES THAT DO NOT CONFORM TO THE LATEST EDITION OF THE MANATEE COUNTY PUBLIC WORKS DEPARTMENT, HIGHWAY, TRAFFIC, AND STORMWATER STANDARDS WITHIN PUBLICLY MAINTAINED RIGHT OF WAY WILL REQUIRE A SIGN AND HARDWARE DIAGRAM, AND IF ACCEPTABLE, AN EXECUTED MAINTENANCE AGREEMENT PRIOR TO APPROVAL OF CONSTRUCTION PLANS.
3. FREE STANDING SIGNAGE SHOWN FOR REPRESENTATIONAL PURPOSES ONLY, AND SHALL BE PERMITTED SEPARATELY. CONTRACTOR TO COORDINATE WITH WAWA SIGN VENDOR FOR PERMITTED LOCATION AND SIZE.
4. ALL EXISTING PAVEMENT MARKINGS THAT ARE IN CONFLICT WITH PROPOSED MARKINGS SHALL BE REMOVED BY HYDRO-BLASTING.

LEGEND:

		PROPERTY LINE
	EXIST.	BUILDING
	PROP.	BUILDING AND GAS CANOPY
	PROP.	CONCRETE PAVEMENT
	PROP.	GRAVEL
	PROP.	LOADING ZONE STRIPING
	PROP.	ASPHALT PAVING
	PROP.	GAS PUMPS
	PROP.	FUEL PRICING SIGN
	PROP.	VENT STACK
	PROP.	AIR MACHINE
	PROP.	UNDERGROUND STORAGE TANKS
	PROP.	LIGHT POLE

BOHLER ENGINEERING
CIVIL ARCHITECTURE
LAND SURVEYING SITE UTILITY AND TRANSPORTATION DESIGN
PROGRAM MANAGEMENT PERMITTING SERVICES
SUSTAINABLE DESIGN ENVIRONMENTAL SERVICES
◆ UPSTATE NEW YORK ◆ PHILADELPHIA, PA ◆ NORTHERN VIRGINIA
◆ ALBANY, NY ◆ CHARLOTTE, NC ◆ CENTRAL VIRGINIA
◆ BOSTON, MA ◆ SOUTHEASTERN, PA ◆ RALEIGH, NC
◆ NEW YORK METRO ◆ REHOBOTH BEACH, DE ◆ CHARLOTTE, NC
◆ LONG ISLAND, NY ◆ WILMINGTON, DE ◆ ATLANTA, GA
◆ NEW JERSEY ◆ SOUTHERN MARYLAND ◆ SOUTH FLORIDA

THE INFORMATION, DESIGN AND CONCEPTS CONTAINED ON THIS PLAN ARE THE PROPERTY OF BOHLER ENGINEERING AND SHALL NOT BE LOANED, GIVEN, SOLD OR OTHERWISE TRANSFERRED TO ANY PERSON, FIRM OR CORPORATION FOR ANY PURPOSE WHATSOEVER WITHOUT THE WRITTEN PERMISSION OF BOHLER ENGINEERING. NO VISUAL OR MECHANICAL REPRODUCTION SHALL BE MADE OF THESE PLANS IN WHOLE OR IN PART WITHOUT THE WRITTEN PERMISSION OF BOHLER ENGINEERING. ALL RIGHTS RESERVED UNDER THE COPYRIGHT LAWS OF THE UNITED STATES.

REVISIONS

REV	DATE	COMMENT	BY
2	2017-07-11	PER COUNTY, SWFWMD & FDOT COMMENTS	JDP
3	2017-10-13	PER COUNTY COMMENTS	JDP
4	2017-10-27	PER FDOT COMMENTS	JDP
5	2017-11-30	PER COUNTY UTILITY COMMENTS	JDP
6	2018-01-02	PER COUNTY & FDOT COMMENTS	JDP
7	2018-01-25	PER FDOT COMMENTS	JDP
8	2018-02-06	PER FDOT COMMENTS	JDP
9	2018-04-05	HYDRANT PER FIRE MARSHAL	JDP
10	2018-09-07	WAWA BID SET	JDP
11	2018-10-03	PER ROW COMMENTS	SKK

811 KNOW WHAT'S BELOW ALWAYS CALL 811 BEFORE YOU DIG
It's fast. It's free. It's the law.
www.callsunshine.com

PERMIT SET

PROJECT No.:	FLT160078
DRAWN BY:	JDP
CHECKED BY:	KSM
DATE:	11/03/2016
SCALE:	1" = 30'
CAD I.D.:	SPO

PROJECT:

WAWA SR 52 & LITTLE RD

FOR

RMC PROPERTY GROUP

LOCATION OF SITE
9021 STATE ROAD 52
HUDSON, FLORIDA 34669
PASCO COUNTY

BOHLER ENGINEERING
3820 NORTHDALE BLVD., SUITE 300B
TAMPA, FLORIDA 33624
Phone: (813) 812-4100
Fax: (813) 812-4101
FLORIDA BUSINESS CERT. OF AUTH. No. 30765
LANDSCAPE ARCHITECT BUSINESS LIC. No LC26000551

10/5/2018

SHEET TITLE:

PAVEMENT PLAN

SHEET NUMBER:

C-5.3

H:\2016\FLT160078\DRAWINGS\PLAN SET\WAJWAY\FLT160078PS.DWG PRINTED BY: KSCHEL 10:26:16 @ 2:17 PM LAST SAVED BY: SHAW