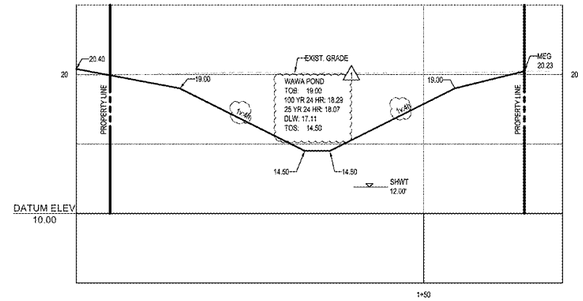

SECTION A-A

SCALE: 1"= 10' HORIZONTAL
1"= 5' VERTICAL

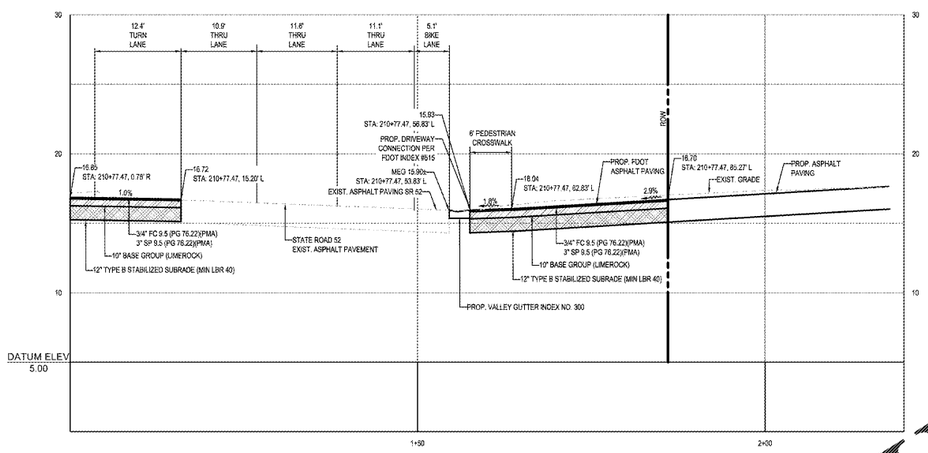

SECTION B-B SR 52

SCALE: 1"= 10' HORIZONTAL
1"= 5' VERTICAL

Order Plans @ www.LDILine.com

BOHLER ENGINEERING
SITE CIVIL AND GOVERNMENT SERVICES
LAND SURVEYING
SUSTAINABLE DESIGN
PROGRAM MANAGEMENT
PERMITTING SERVICES
LANDSCAPE ARCHITECTURE
ENVIRONMENTAL SERVICES
UPSTATE NEW YORK
LONG ISLAND
BOSTON, MA
NEW YORK METRO
NEW JERSEY
PHILADELPHIA, PA
HARRISBURG, PA
SOUTHEASTERN PA
REHOBOTH BEACH, DE
RICHMOND
SOUTHERN MARYLAND
NORTHERN VIRGINIA
HAMPTON VIRGINIA
RALEIGH, NC
CHARLOTTE, NC
TAMPA, FL
SOUTH FLORIDA

THE INFORMATION, DESIGNS AND CONTENT OF THIS PLAN ARE PROPRIETARY AND SHALL NOT BE COPIED OR USED FOR ANY PURPOSE WITHOUT THE EXPRESS WRITTEN CONSENT OF BOHLER ENGINEERING. ALL ATTEMPTS TO COPY OR REPRODUCE THIS PLAN WILL BE VIGOROUSLY PROSECUTED.

REVISIONS

REV	DATE	COMMENT	BY
2	2017-07-11	PER COUNTY, SWFWMD & FDOT COMMENTS	JDP
3	2017-10-13	PER COUNTY COMMENTS	JDP
4	2017-10-27	PER FDOT COMMENTS	JDP
5	2017-11-30	PER COUNTY UTILITY COMMENTS	JDP
6	2018-01-02	PER COUNTY & FDOT COMMENTS	JDP
7	2018-01-25	PER FDOT COMMENTS	JDP
8	2018-02-06	PER FDOT COMMENTS	JDP
9	2018-04-05	HYDRANT PER FIRE MARSHAL	JDP
10	2018-09-07	WAWA BID SET	JDP
11	2018-10-03	PER ROW COMMENTS	SKK

811 KNOW WHAT'S BELOW ALWAYS CALL 811 BEFORE YOU DIG
It's fast. It's free. It's the law.
www.callsunshine.com

PERMIT SET

PROJECT No.:	FLT160078
DRAWN BY:	JDP
CHECKED BY:	KSM
DATE:	11/03/2016
SCALE:	1" = 40'
CAD ID.:	GPO

PROJECT:

WAWA SR 52 & LITTLE RD

FOR

RMC PROPERTY GROUP

LOCATION OF SITE
9021 STATE ROAD 52
HUDSON, FLORIDA 34669
PASCO COUNTY

BOHLER ENGINEERING
3820 NORTHDALE BLVD., SUITE 300B
TAMPA, FLORIDA 33624
Phone: (813) 612-4100
Fax: (813) 612-4101
FLORIDA BUSINESS CERT. OF AUTH. No. 30780
LANDSCAPE ARCHITECT BUSINESS LIC. No. LC26000551

10/5/2018

SHEET TITLE:

CROSS SECTIONS

SHEET NUMBER:

C-6.5