WAWA FOOD MARKET FUEL TRUCK (WB-50)
CIRCULATION PLAN

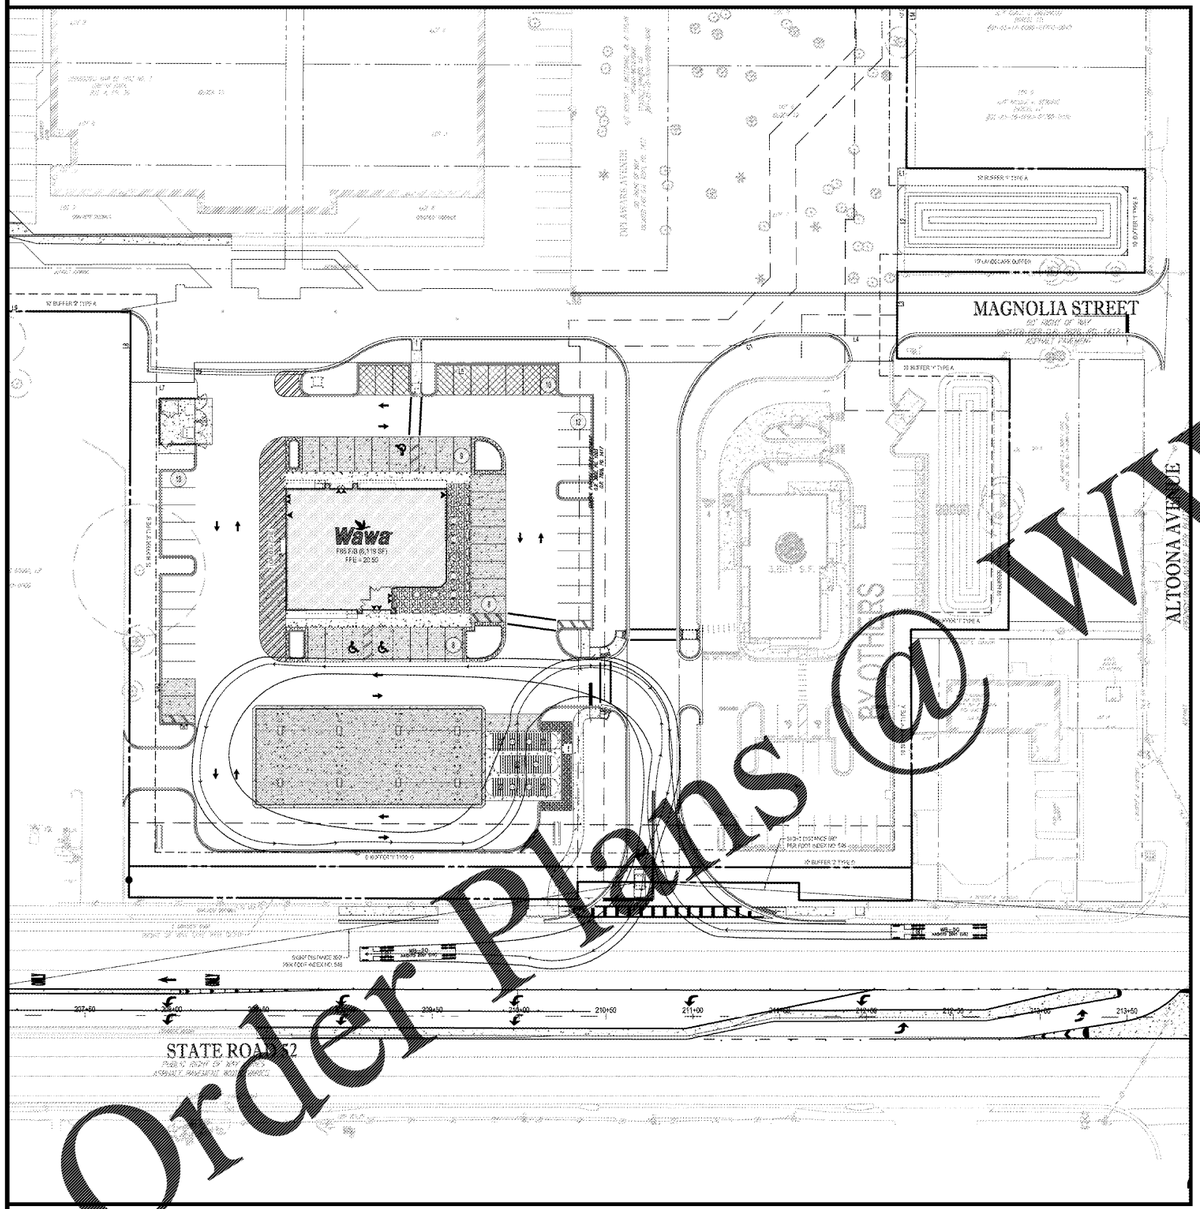

WAWA FOOD MARKET LOADING TRUCK (WB-50)
CIRCULATION PLAN

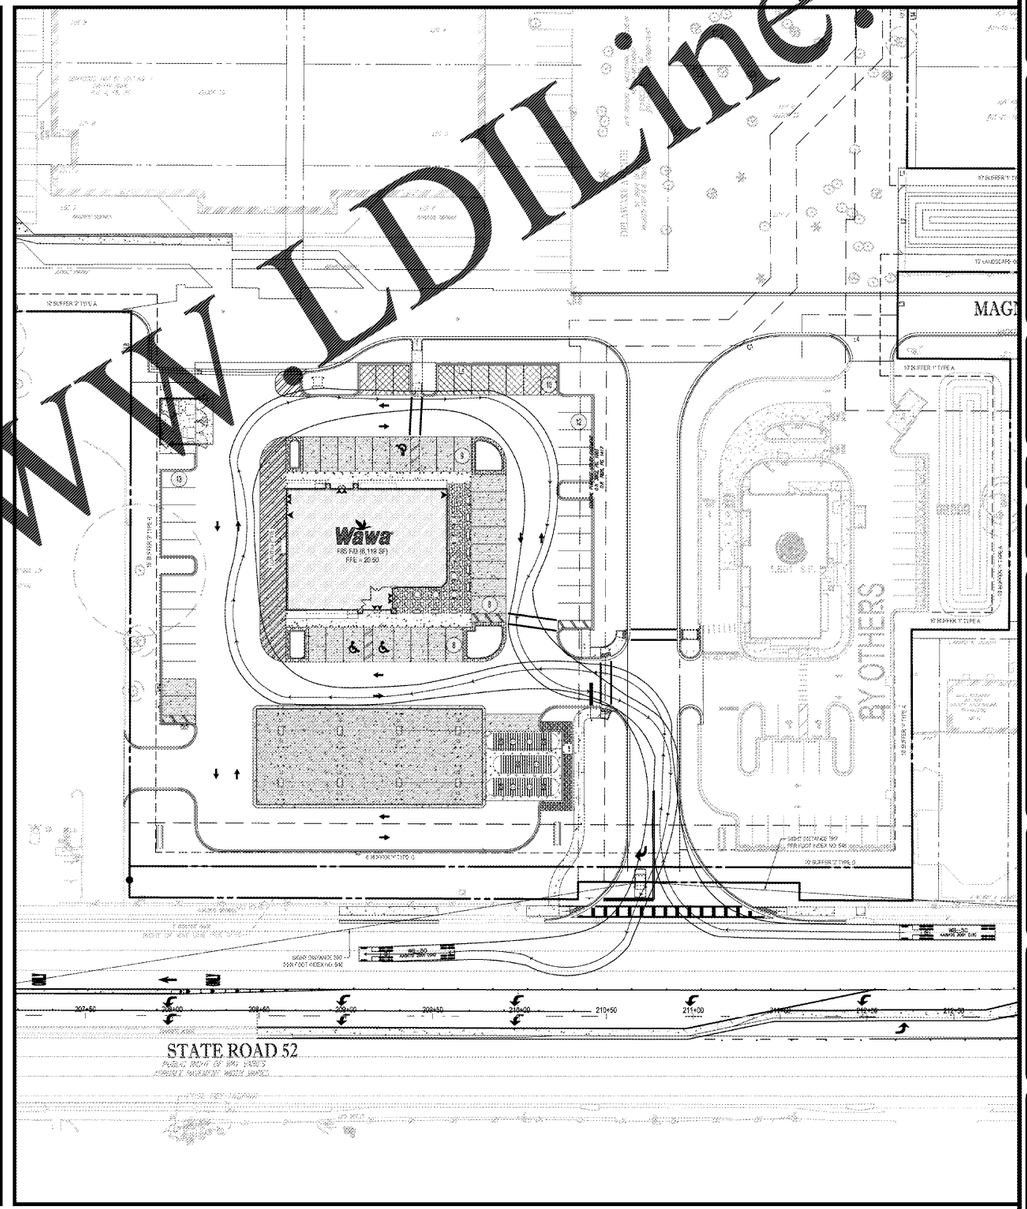

BOHLER ENGINEERING

LAND SURVEYING
SUSTAINABLE DESIGN
SITE CIVIL AND CONSULTING ENGINEERING
PROGRAM MANAGEMENT
PERMITTING SERVICES
LANDSCAPE ARCHITECTURE
TRANSPORTATION SERVICES

- UPSTATE NEW YORK
- NEW ENGLAND
- BOSTON, MA
- NEW YORK METRO
- NEW YORK, NY
- NEW JERSEY
- PHILADELPHIA, PA
- LEHIGH VALLEY, PA
- SOUTHEASTERN PA
- BEAUTY BRANCH, DE
- BALTIMORE, MD
- SOUTHERN MARYLAND
- NORTHERN VIRGINIA
- CENTRAL VIRGINIA
- RALEIGH, NC
- CHARLOTTE, NC
- TAMPA, FL
- SOUTH FLORIDA

THE INFORMATION, DESIGN AND DATA SHOWN ON THIS PLAN ARE PROPRIETARY AND CONFIDENTIAL. ANY REPRODUCTION OR USE FOR ANY PURPOSE OTHER THAN THE PURPOSE AUTHORIZED BY THE PROFESSIONAL ENGINEER IS PROHIBITED. ANY PERMITTED REPRODUCTION OR USE FOR ANY PURPOSE OTHER THAN THE PURPOSE AUTHORIZED BY THE PROFESSIONAL ENGINEER IS PROHIBITED.

REVISIONS

REV	DATE	COMMENT	BY
2	2017-07-11	PER COUNTY, SWFWMD & FDOT COMMENTS	JDP
3	2017-10-13	PER COUNTY COMMENTS	JDP
4	2017-10-27	PER FDOT COMMENTS	JDP
5	2017-11-30	PER COUNTY UTILITY COMMENTS	JDP
6	2018-01-02	PER COUNTY & FDOT COMMENTS	JDP
7	2018-01-25	PER FDOT COMMENTS	JDP
8	2018-02-06	PER FDOT COMMENTS	JDP
9	2018-04-05	HYDRANT PER FIRE MARSHAL	JDP
10	2018-09-07	WAWA BID SET	JDP
11	2018-10-03	PER ROW COMMENTS	SKK

811 KNOW WHAT'S BELOW ALWAYS CALL 811 BEFORE YOU DIG
It's fast. It's free. It's the law.
www.callsunshine.com

PERMIT SET

PROJECT No.:	FLT160078
DRAWN BY:	JDP
CHECKED BY:	KSM
DATE:	11/03/2016
SCALE:	1" = 40'
CAD I.D.:	SP0

PROJECT:
WAWA SR 52 & LITTLE RD
FOR
RMC PROPERTY GROUP

LOCATION OF SITE
9021 STATE ROAD 52
HUDSON, FLORIDA 34669
PASCO COUNTY

BOHLER ENGINEERING
3820 NORTHDALE BLVD., SUITE 300B
TAMPA, FLORIDA 33624
Phone: (813) 812-4100
Fax: (813) 812-4101
FLORIDA BUSINESS CERT. OF AUTH. No. 30785
LANDSCAPE ARCHITECT BUSINESS LIC. No. LC0000051

10/5/2018

SHEET TITLE:
WAWA VEHICULAR MOVEMENT PLAN

SHEET NUMBER:
C-9

Order Plans @ WWW.LDILine.com