PLANT LEGEND

PLEASE SEE THE PLANT SCHEDULE ON LP-6.01 FOR SPECIFICATIONS

- LIVE OAK
- C.T. - SABAL PALM
- WINGED ELM
- CRAPE MYRTLE
- LIGUSTRUM TREE
- WAX MYRTLE
- FLORIDA ANISE
- VIBURNUM
- LOROPETALUM
- FLAX LILY
- DWARF YAUPON HOLLY
- AFRICAN IRIS
- TWIN FLOWER
- BLUE PACIFIC JUNIPER
- SOD

LANDSCAPE LEGEND

- XX / XX — QUANTITY / LETTER KEY TYPICAL
- A — LARGE TREE PLANTING (SEE DETAIL SHEET)
- B — SHRUB/GROUND COVER PLANTING (SEE DETAIL SHEET)
- C — SMALL TREE PLANTING (SEE DETAIL SHEET)
- D — PALM TREE PLANTING (SEE DETAIL SHEET)

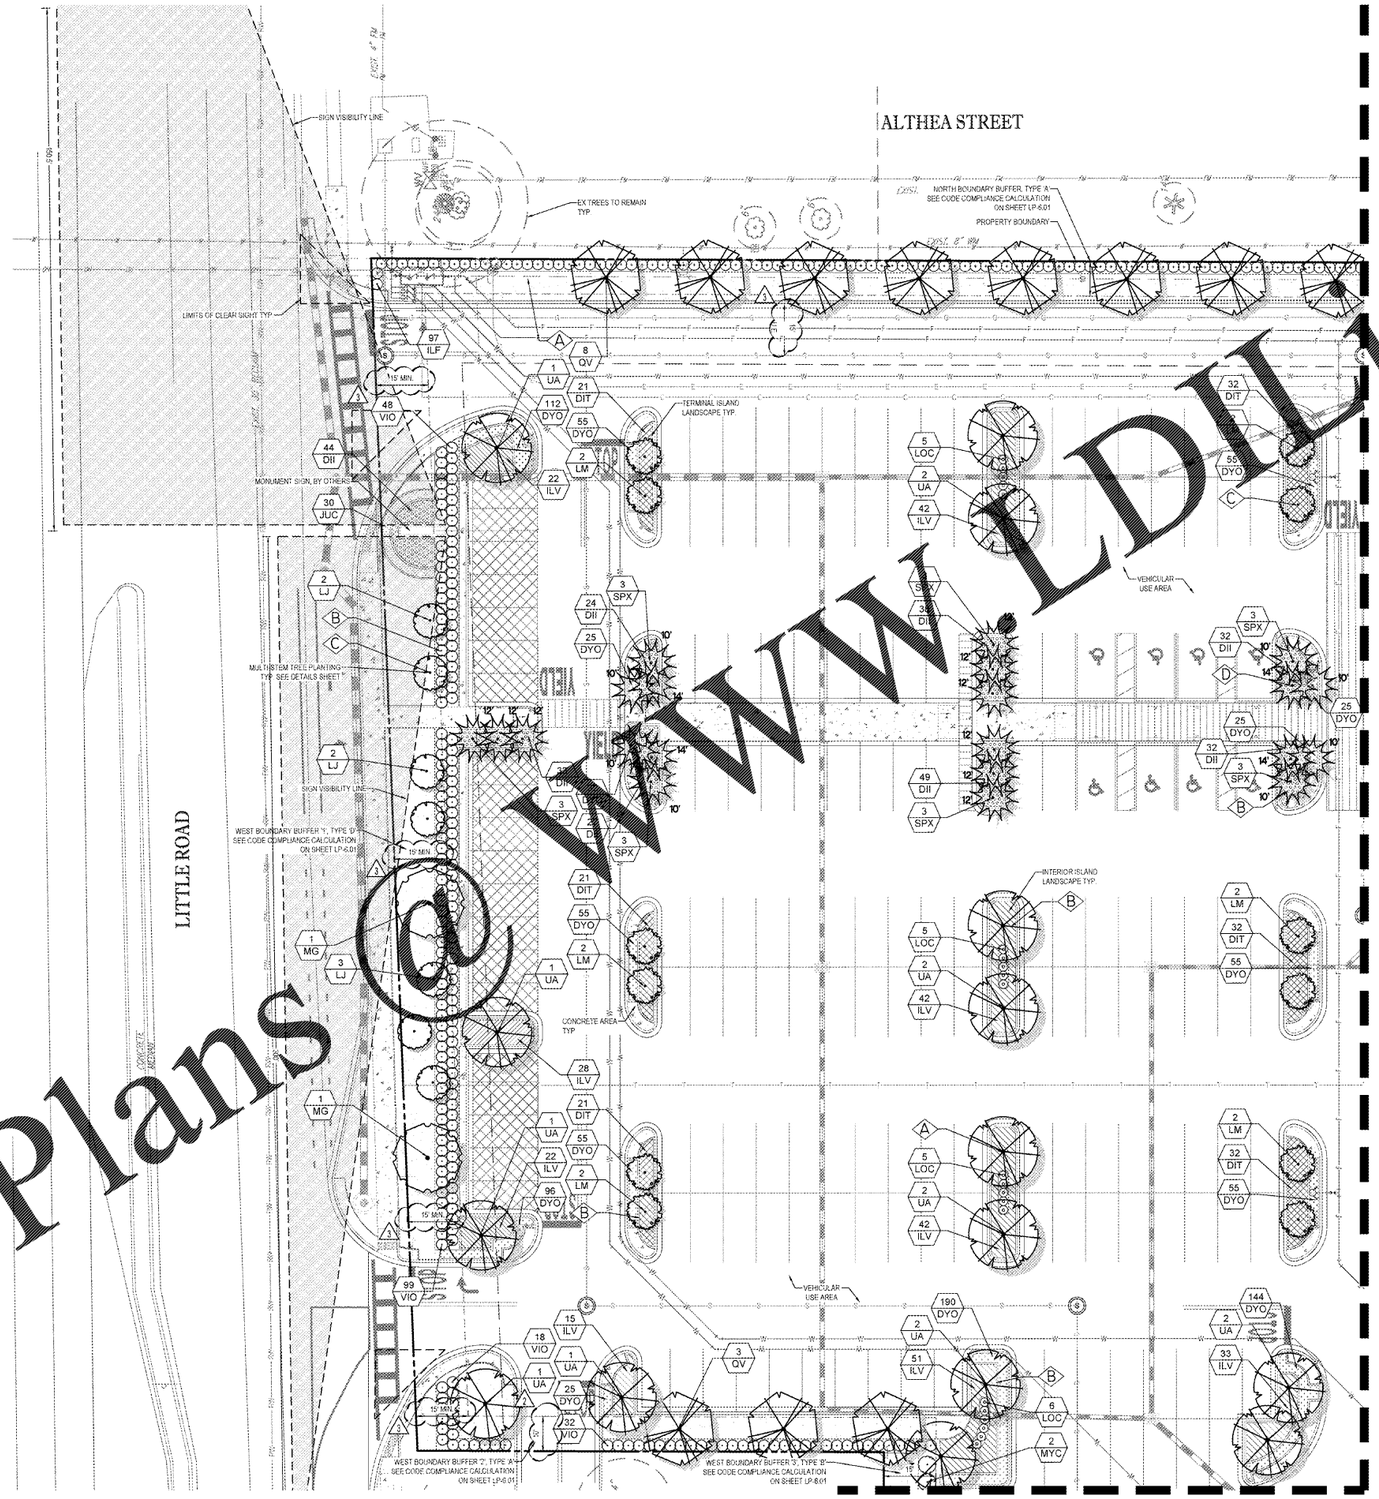

Order Plans @ WWW.LDLine.com

BOHLER ENGINEERING

SITE/CIVIL ENGINEERING · LAND PLANNING · LANDSCAPE ARCHITECTURE · LAND SURVEYING · PROGRAM MANAGEMENT · PERMITTING SUPPORT · SUSTAINABLE DESIGN · TRANSPORTATION SERVICES

- LAKELAND, FL
- ORLANDO, FL
- SOUTHEASTERN, PA
- NEW YORK METRO
- BOSTON, MA
- NEW JERSEY
- NORTHERN VIRGINIA
- RICHMOND, VIRGINIA
- RALEIGH, NC
- CHARLOTTE, NC
- TAMPA, FL
- SOUTH FLORIDA

THE INFORMATION, DESIGNS AND CONCEPTS CONTAINED IN THIS PLAN ARE THE PROPERTY OF BOHLER ENGINEERING AND ARE NOT TO BE USED IN WHOLE OR IN PART FOR ANY PURPOSE WITHOUT THE WRITTEN AUTHORIZATION OF BOHLER ENGINEERING. ALL COPYRIGHTS, STATUTORY AND COMMON LAW, TRADE SECRETS AND OTHER PROPRIETARY RIGHTS ARE RESERVED BY BOHLER ENGINEERING.

REVISIONS

REV.	DATE	COMMENT	BY
1	6/9/17	PER COUNTY COMMENTS	KS
2	7/26/17	PER COMMENTS	KS
3	09/08/17	PER COUNTY COMMENTS	KS

811 KNOW WHAT'S BELOW ALWAYS CALL 811 **BEFORE YOU DIG** It's fast. It's free. It's the law.

NOT APPROVED FOR CONSTRUCTION

PROJECT No.:	FLT160078
DRAWN BY:	KS
CHECKED BY:	KS
DATE:	11/03/2016
SCALE:	1"= 20'
CAD I.D.	LP1

PROJECT:

SITE CONSTRUCTION PLANS

FOR

RMC PROPERTY GROUP

LOCATION OF SITE
SR 52 & LITTLE RD
HUDSON, FLORIDA
PASCO COUNTY

BOHLER ENGINEERING
3820 NORTHDALE BLVD., SUITE 300B
TAMPA, FLORIDA 33624
Phone: (813) 812-4100
Fax: (813) 812-4101
FLORIDA BUSINESS CERT. OF AUTH. No. 30782
LANDSCAPE ARCHITECT BUSINESS LIC. No LC26000581

REGISTERED LANDSCAPE ARCHITECT · KYLE F. STREET · LA #6668599 · STATE OF FLORIDA

SHEET TITLE:

PLANTING PLAN

SHEET NUMBER:

LP-1.01

N

20 10 5 0 20
1"= 20'

C:\BOHLER\ACTIVE\LANDPROJECTS\LDT\TAMPA\FLT160078_RMC\LANDSCAPE\PLANS\FLT160078_LP1.DWG PRINTED BY: KSTEELE 9:07:17 @ 3:06 PM LAST SAVED BY: KSTEELE