MATCHLINE - SHEET LP-1.01

MATCHLINE - SHEET LP-1.02

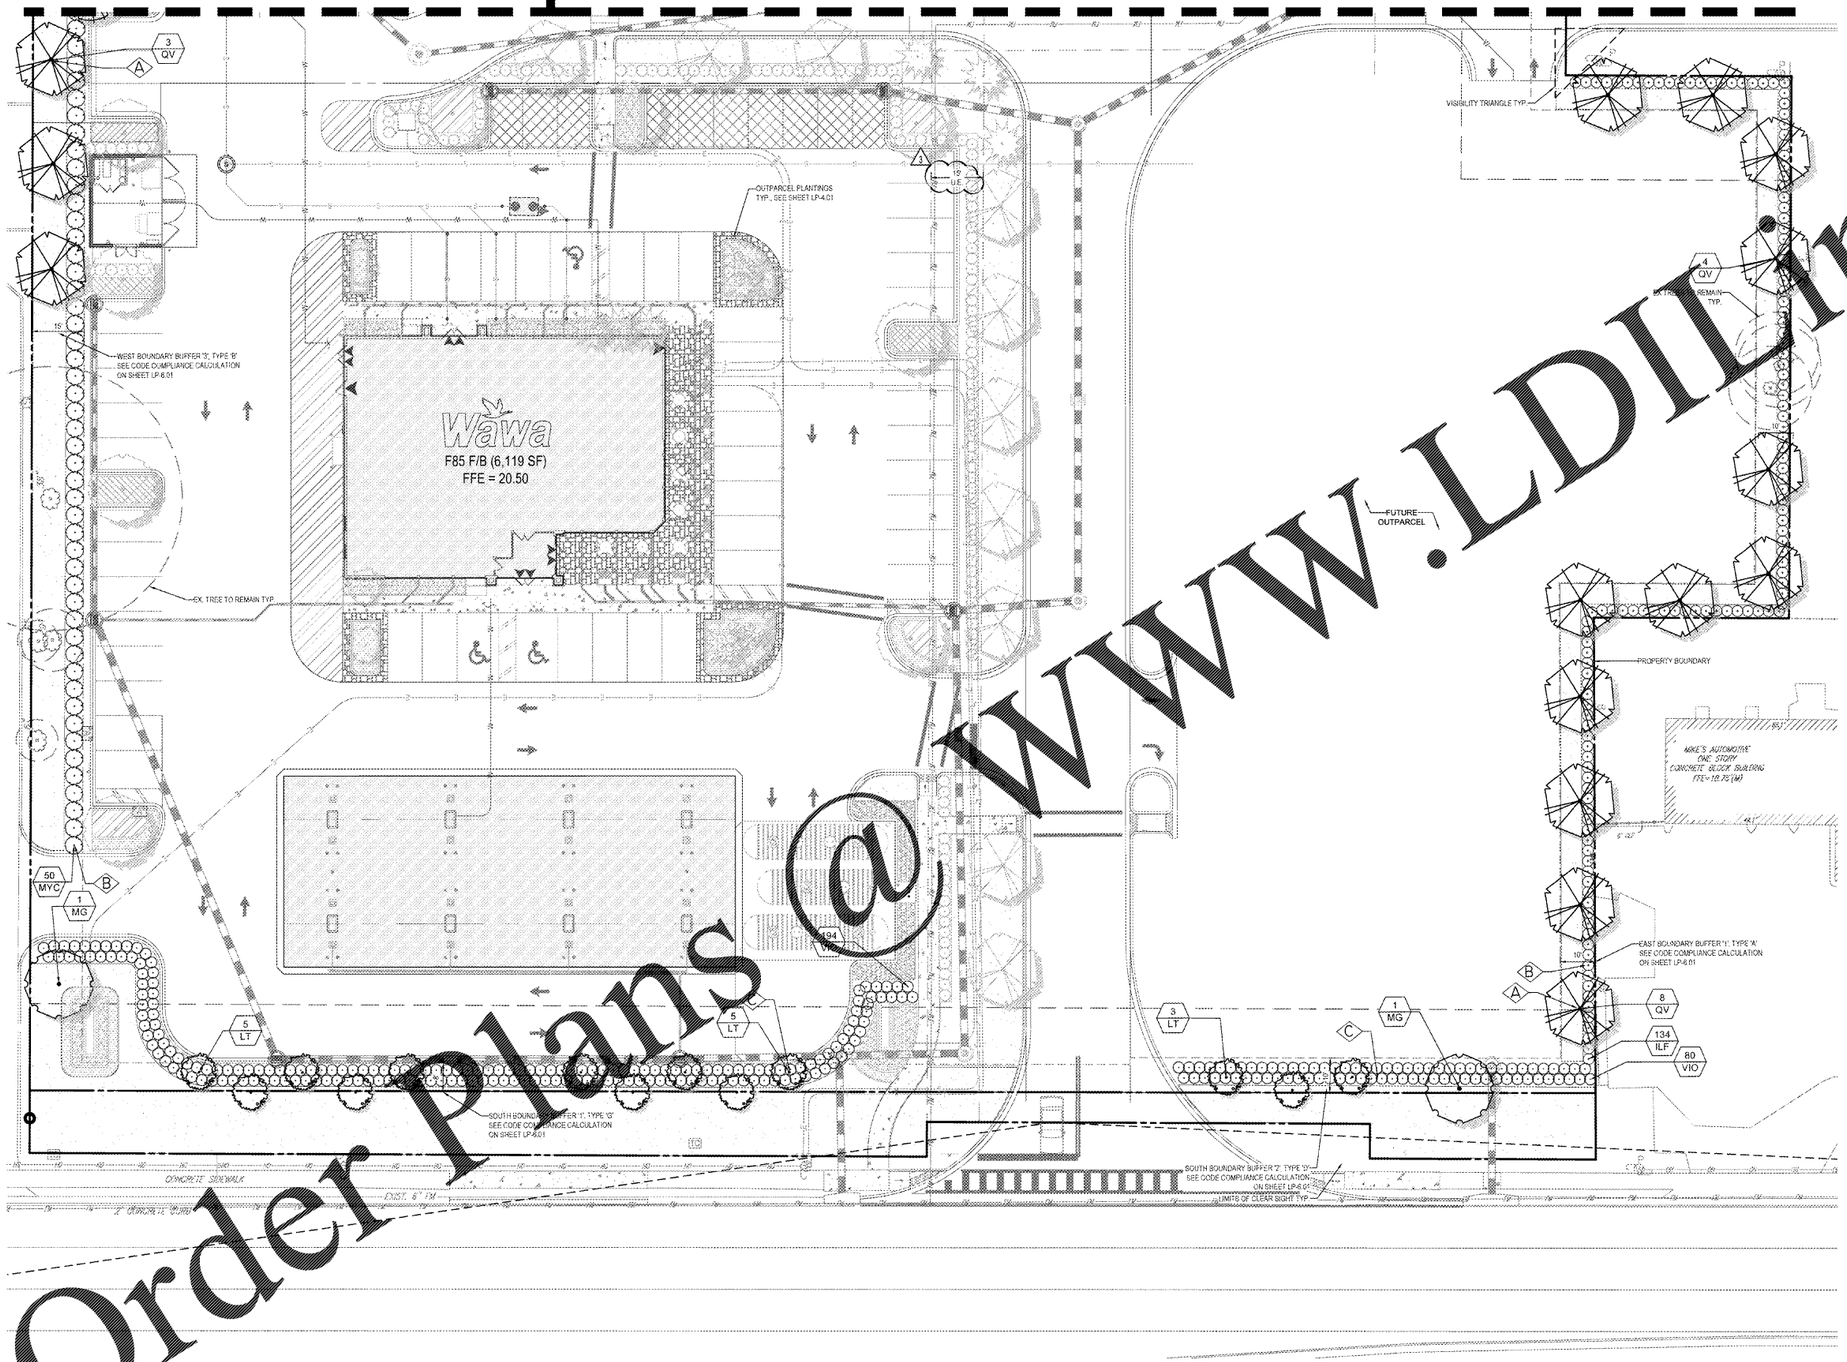

PLANT LEGEND

PLEASE SEE THE PLANT SCHEDULE ON LP-5.01 FOR SPECIFICATIONS

- LIVE OAK
- CRAPE MYRTLE
- MAGNOLIA
- WAX MYRTLE
- FLORIDA ANISE
- VIBURNUM
- LOROPETALUM
- SOD

LANDSCAPE LEGEND

- XX / XX — QUANTITY / LETTER KEY TYPICAL
- A — LARGE TREE PLANTING (SEE DETAIL SHEET)
- B — SHRUB/GROUND COVER PLANTING (SEE DETAIL SHEET)
- C — SMALL TREE PLANTING (SEE DETAIL SHEET)
- D — PALM TREE PLANTING (SEE DETAIL SHEET)

N

20 10 5 0 20

1"= 20'

Order Plans @ WWW.LDIline.com

BOHLER ENGINEERING
SITE DEVELOPMENT CONSULTANTS
LAND SURVEYING ◆ CIVIL ENGINEERING ◆ SITE ARCHITECTURE
SUSTAINABLE DESIGN ◆ PROGRAM MANAGEMENT ◆ PERMITTING SERVICES ◆ CONSTRUCTION SERVICES
◆ PHILADELPHIA, PA ◆ NORTHERN VIRGINIA
◆ CHICAGO, IL ◆ RICHMOND, VIRGINIA
◆ UPSTATE NEW YORK ◆ SOUTHEASTERN, PA ◆ RALEIGH, NC
◆ LONG ISLAND ◆ BETHLEHEM, PA ◆ CHARLOTTE, NC
◆ BOSTON, MA ◆ BRIDGEPORT BEACH, DE ◆ AUSTIN, TX
◆ NEW YORK METRO ◆ PHILADELPHIA, PA ◆ SOUTH FLORIDA
◆ NEW JERSEY ◆ SOUTHERN MARYLAND

THE INFORMATION, DESIGNS AND CONCEPTS OF THIS PLAN ARE PROPRIETARY AND SHALL NOT BE DISCLOSED OR USED IN WHOLE OR PART WITHOUT THE WRITTEN CONSENT OF BOHLER ENGINEERING. ALL COPYRIGHTS AND OTHER PROPERTY RIGHTS ARE RESERVED BY BOHLER ENGINEERING

REVISIONS

REV.	DATE	COMMENT	BY
1	6/9/17	PER COUNTY COMMENTS	KS
2	7/26/17	PER COMMENTS	KS
3	09/08/17	PER COUNTY COMMENTS	KS

811 KNOW WHAT'S BELOW ALWAYS CALL 811 **BEFORE YOU DIG** It's fast. It's free. It's the law.

NOT APPROVED FOR CONSTRUCTION

PROJECT No.:	FLT160078
DRAWN BY:	KS
CHECKED BY:	KS
DATE:	11/03/2016
SCALE:	1"= 20'
CAD I.D.:	LP1

PROJECT:

SITE CONSTRUCTION PLANS

FOR

RMC PROPERTY GROUP

LOCATION OF SITE
SR 52 & LITTLE RD
HUDSON, FLORIDA
PASCO COUNTY

BOHLER ENGINEERING
3820 NORTHDALE BLVD., SUITE 300B
TAMPA, FLORIDA 33624
Phone: (813) 812-4100
Fax: (813) 812-4101
FLORIDA BUSINESS DEPT. OF AUTH. No. 30782
LANDSCAPE ARCHITECT BUSINESS LIC. No.LC26000551

REGISTERED LANDSCAPE ARCHITECT — KEVIN P. STEELE — LA #6668849 — STATE OF FLORIDA

SHEET TITLE:

PLANTING PLAN

SHEET NUMBER:

LP-1.03

H:\2016\FLT160078\LA\ACTIVE ARCHITECTURE\DESIGN\SITE\LAYOUT FLT160078 LP1.DWG PLOTTED BY: KEVIN.ELE 9:07:17 @ 2/27/19 • LAST SAVED BY: KEVIN.E