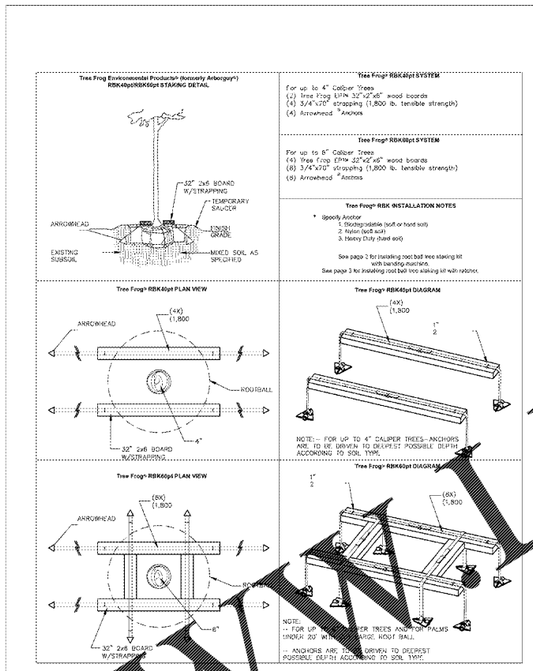

"TREE FROG" TREE STAKING

N.T.S.

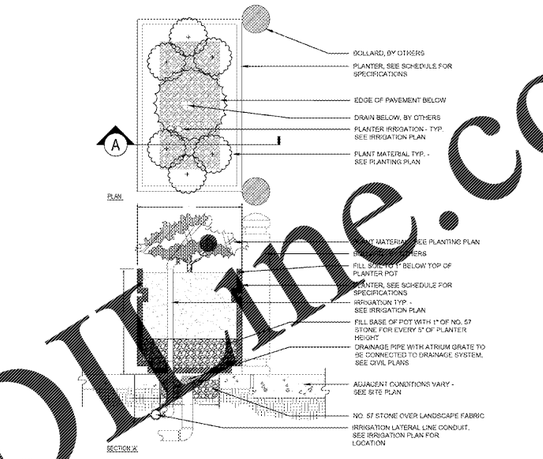

2 TYPICAL RAISED PLANTER DETAIL

SCALE: NTS

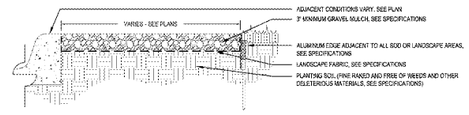

3 GRAVEL APPLICATION

SCALE: NTS

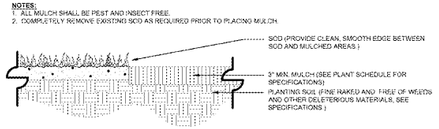

4 MULCH APPLICATION

SCALE: NTS

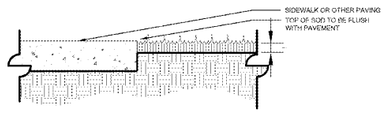

5 SOD APPLICATION

SCALE: NTS

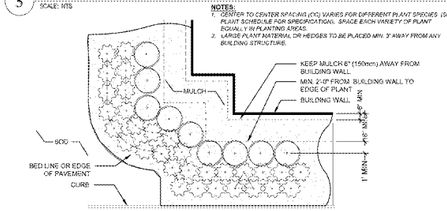

6 MULCH MAINTENANCE AREA AT STRUCTURE

SCALE: NTS

Order Plans @ WWW.LDime.com

BOHLER ENGINEERING
LAND SURVEYING ◆ SITE DEVELOPMENT ◆ LANDSCAPE ARCHITECTURE
PROGRAM MANAGEMENT ◆ PERMITTING SUPPORT ◆ CONSTRUCTION SERVICES
◆ LEVITTOWN, PA ◆ PHILADELPHIA, PA ◆ NORTHERN VIRGINIA
◆ LEVITTOWN, NJ ◆ CHARLOTTE, NC ◆ RICHMOND, VIRGINIA
◆ WEST STATE NEW YORK ◆ SOUTHEASTERN, PA ◆ RALEIGH, NC
◆ BOSTON, MA ◆ READFORTH BEACH, DE ◆ CHARLOTTE, NC
◆ NEW YORK METRO ◆ CHERRY HILL, NJ ◆ TAMPA, FL
◆ NEW JERSEY ◆ SOUTHERN MARYLAND ◆ SOUTH FLORIDA

THE INFORMATION, DESIGNS AND CONCEPTS OF THIS PLAN ARE PROPRIETARY AND SHALL NOT BE LISTED OR USED FOR ANY PURPOSE WITHOUT WRITTEN AUTHORIZATION FROM BOHLER ENGINEERING. ANY UNAUTHORIZED USE OF THESE PLANS AND DESIGNS WITHOUT THE EXPRESS AND WRITTEN CONSENT OF BOHLER ENGINEERING SHALL BE A VIOLATION OF LAW AND WILL ENTITLE BOHLER ENGINEERING TO SEEK DAMAGES AND INJUNCTIVE RELIEF IN ANY COURT OF COMPETENT JURISDICTION.

REVISIONS

REV	DATE	COMMENT	BY
1	6/9/17	PER COUNTY COMMENTS	KS
2	7/26/17	PER COMMENTS	KS
3	09/08/17	PER COUNTY COMMENTS	KS

811 KNOW WHAT'S BELOW ALWAYS CALL 811 BEFORE YOU DIG It's fast. It's free. It's the law.

NOT APPROVED FOR CONSTRUCTION

PROJECT No.:	FLT160078
DRAWN BY:	KS
CHECKED BY:	KS
DATE:	11/03/2016
SCALE:	AS NOTED
CAD I.D.	LP1

PROJECT:
SITE CONSTRUCTION PLANS
FOR
RMC PROPERTY GROUP

LOCATION OF SITE
SR 52 & LITTLE RD
HUDSON, FLORIDA
PASCO COUNTY

BOHLER ENGINEERING
3820 NORTHDALE BLVD., SUITE 300B
TAMPA, FLORIDA 33624
Phone: (813) 812-4100
Fax: (813) 812-4101
FLORIDA BUSINESS DEPT. OF AUTH. No. 30782
LANDSCAPE ARCHITECT BUSINESS LIC. No LC26000661

REGISTERED LANDSCAPE ARCHITECT KYLE P. STEELE LA #6668849 STATE OF FLORIDA

SHEET TITLE:
PLANTING DETAILS

SHEET NUMBER:
LP-5.02

C:\BOHLER\PROJECTFILES\LANDSCAPE\FLT160078\LP\FLT160078_LP1.DWG PRINTED BY: KSTEELE 9:07:11 @ 2:05 PM LAST SAVED BY: KSTEELE