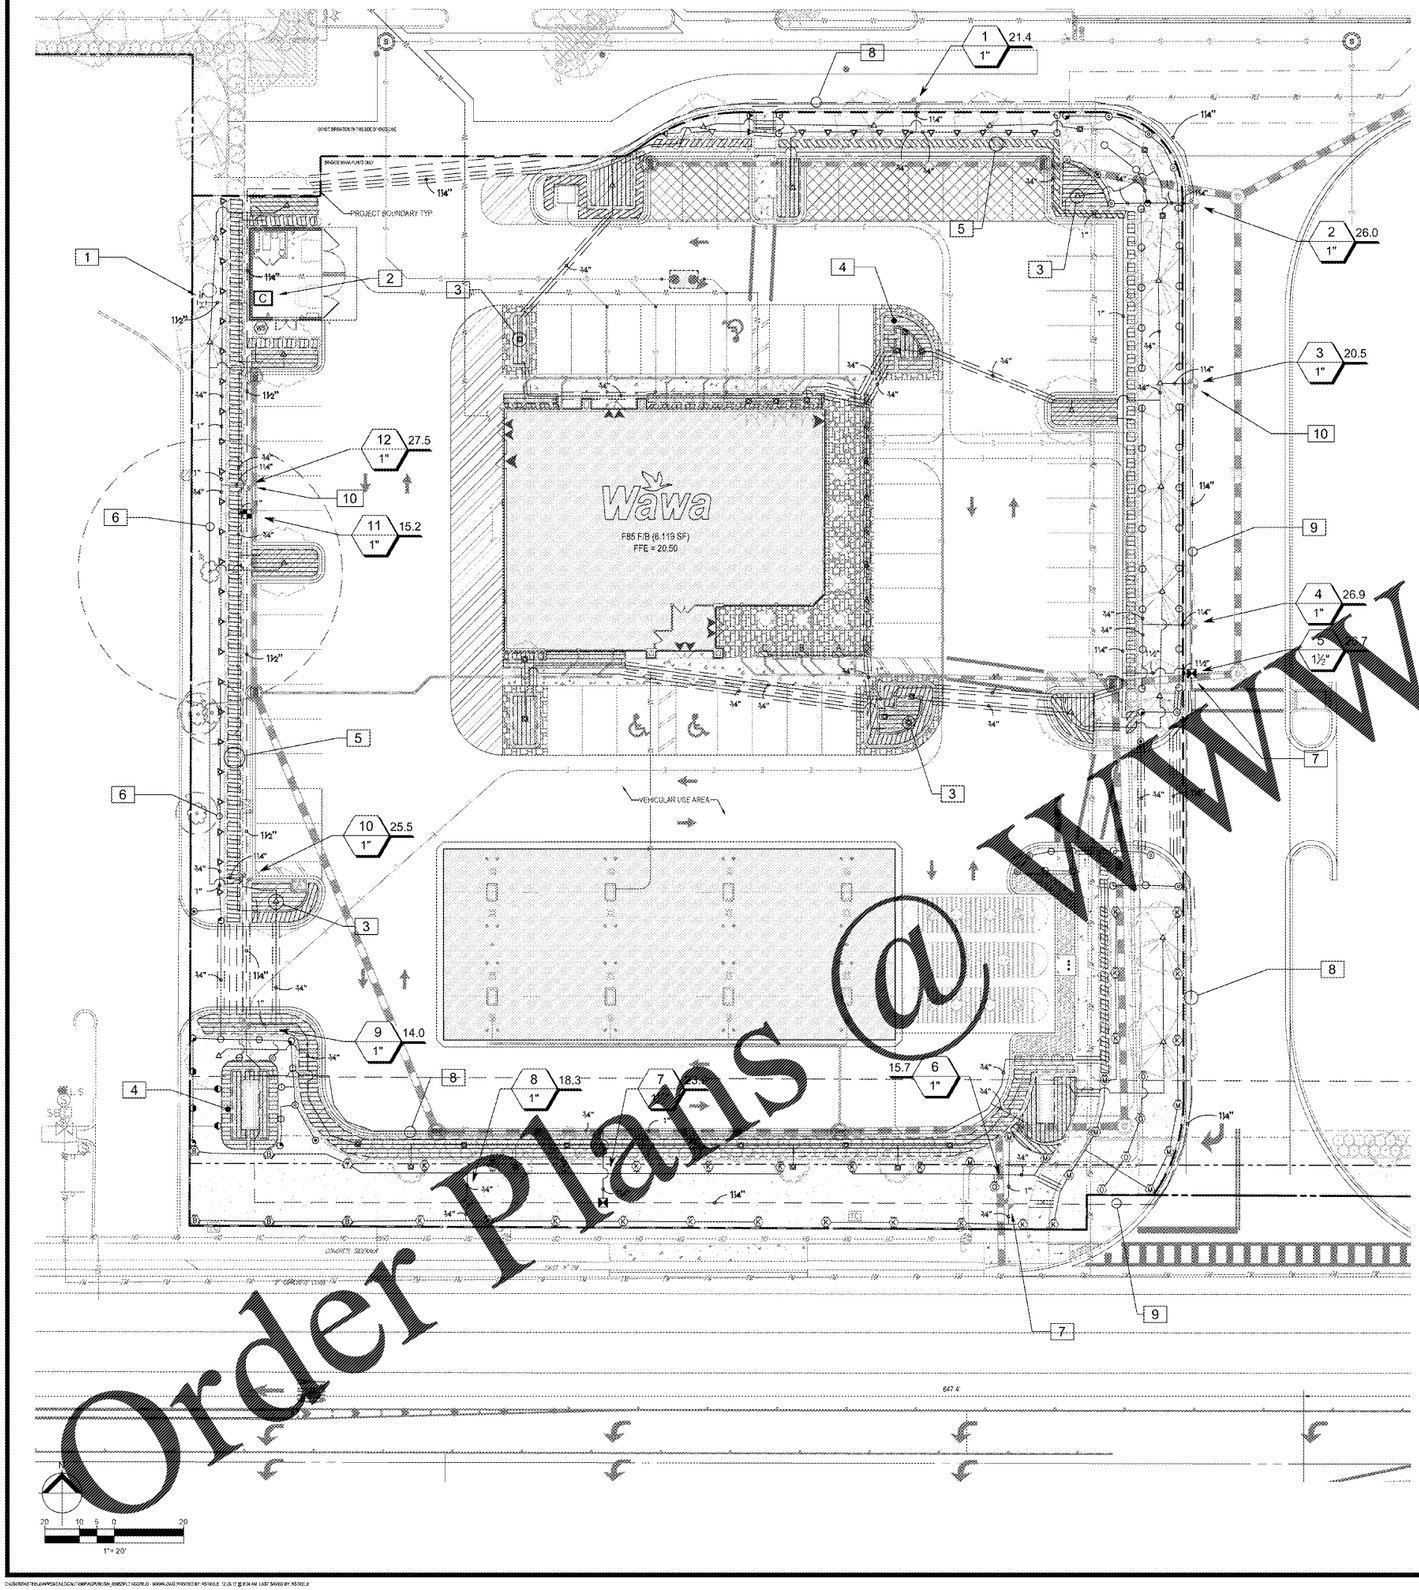

REFERENCE NOTES SCHEDULE

SYMBOL	DESCRIPTION
1	POINT OF CONNECTION - PROPOSED IRRIGATION WELL AND PUMP
2	PROPOSED IRRIGATION CONTROLLER AND RAIN SWITCH - COORDINATE LOCATION WITH OWNER
3	BUBBLER FOR NEW TREES (TYP) REFER TO LANDSCAPE PLAN
4	DRIP LINE FOR LANDSCAPED BEDS (TYP) REFER TO LANDSCAPE PLAN
5	DRIP LINE FOR HEDGE ROW (TWO LINES 18" O.C. MIN.) - REFER TO LANDSCAPE PLAN
6	SHOWN FOR GRAPHIC CLARITY - ROUTE PIPE AWAY FROM EXISTING TREES.
7	STUB OUT COMMON WIRE AND TWO SPARE HOT WIRES IN VALVE BOX
8	SHOWN FOR GRAPHIC CLARITY - INSTALL PIPE WITHIN GREENSPACE
9	SHOWN FOR GRAPHIC CLARITY - INSTALL MAINLINE AND VALVES WITHIN PROPERTY LINE
10	VALVE LOCATIONS ARE DIAGRAMMATIC, INSTALL VALVES IN "LOW TRAFFIC" AREAS WITH A MIN. CLEARANCE OF 12" BETWEEN THE VALVE BOX AND ANY FENCE, WALL, SIDEWALK, PAVEMENT OR SODLINE

Order Plans @ WWW.LDILine.com

BOHLER ENGINEERING
SITE DEVELOPMENT CONSULTANTS | LAND SURVEYING | SITE ARCHITECTURE | SUSTAINABLE DESIGN | PROGRAM MANAGEMENT | PERMITTING SUPPORT | CONSTRUCTION SURVEYING
◆ PHILADELPHIA, PA ◆ NORTHERN VIRGINIA
◆ ALBANY, NY ◆ DENVER, CO
◆ BOSTON, MA ◆ RALEIGH, NC
◆ NEW YORK METRO ◆ CHARLOTTE, NC
◆ PITTSBURGH, PA ◆ ORLANDO, FL
◆ NEW JERSEY ◆ SOUTHERN MARYLAND

THE INFORMATION, DESIGNS AND CONCEPTS OF THIS PLAN ARE PROPRIETARY AND SHALL NOT BE LOANED OR USED FOR ANY PURPOSE WITHOUT WRITTEN AUTHORIZATION FROM BOHLER ENGINEERING. ALL COPYRIGHTS AND OTHER PROPERTY RIGHTS ARE RESERVED BY BOHLER ENGINEERING. BY ACCEPTANCE OF THIS PLAN, THE RECIPIENT AGREES TO THE FOREGOING RESTRICTIONS. ALL CONFIDENTIAL INFORMATION MUST BE RETURNED TO BOHLER ENGINEERING UPON REQUEST.

REVISIONS

REV	DATE	COMMENT	BY

811 KNOW WHAT'S BELOW ALWAYS CALL 811 **BEFORE YOU DIG** It's fast. It's free. It's the law.

NOT APPROVED FOR CONSTRUCTION

PROJECT No.:	FLT160078
DRAWN BY:	KS
CHECKED BY:	KS
DATE:	11/27/2016
SCALE:	1"= 20'
CAD I.D.	LI0

PROJECT:
SITE CONSTRUCTION PLANS
FOR
RMC PROPERTY GROUP

LOCATION OF SITE
SR 52 & LITTLE RD
HUDSON, FLORIDA
PASCO COUNTY

BOHLER ENGINEERING
3820 NORTHDALE BLVD., SUITE 300B
TAMPA, FLORIDA 33624
Phone: (813) 812-4100
Fax: (813) 812-4101
FLORIDA BUSINESS CERT. OF AUTH. No. 30782
LANDSCAPE ARCHITECT BUSINESS LIC. No LC26000561

REGISTERED LANDSCAPE ARCHITECT
KYLE P. STEELE
LA #6666899
STATE OF FLORIDA

SHEET TITLE:
WAWA IRRIGATION PLAN

SHEET NUMBER:
LI-1.01

C:\BOHLER\TEMP\WTACAD\CONTAMPA\ORLSK_ENG\FLT160078.LI - WAWA.DWG PRINTED BY: KSTEELE 12:25 PM @ 8:04 AM LAST SAVED BY: KSTEELE