NOTE: ALL EXTERIOR WALLS TO HAVE R-30 INSULATION

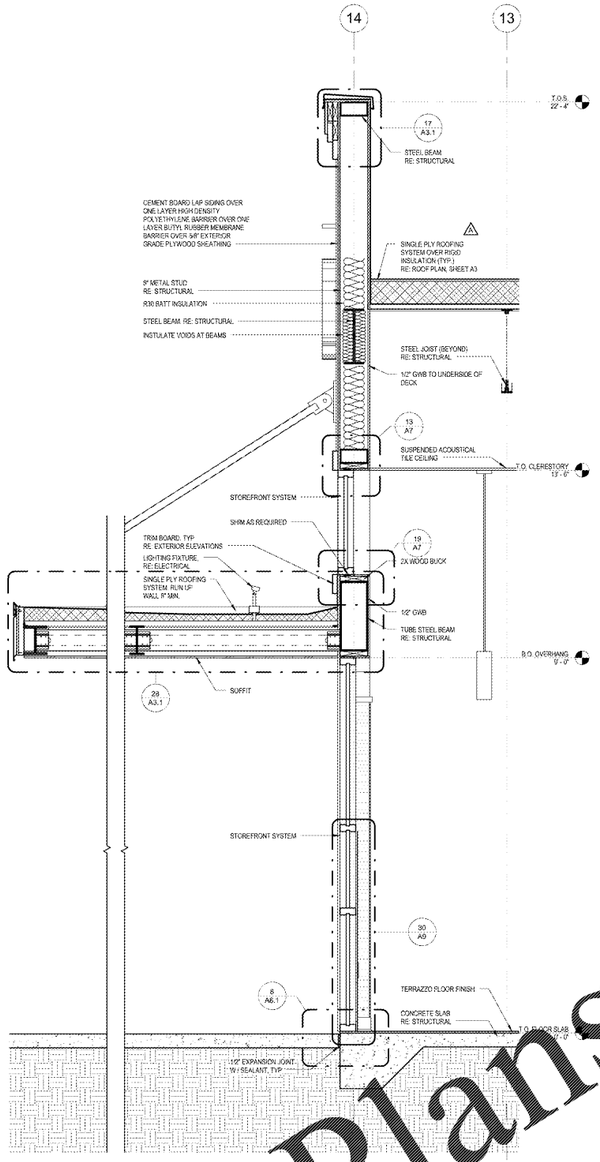

1 SIDE WALL SECTION
A6.2 3/4" = 1'-0"

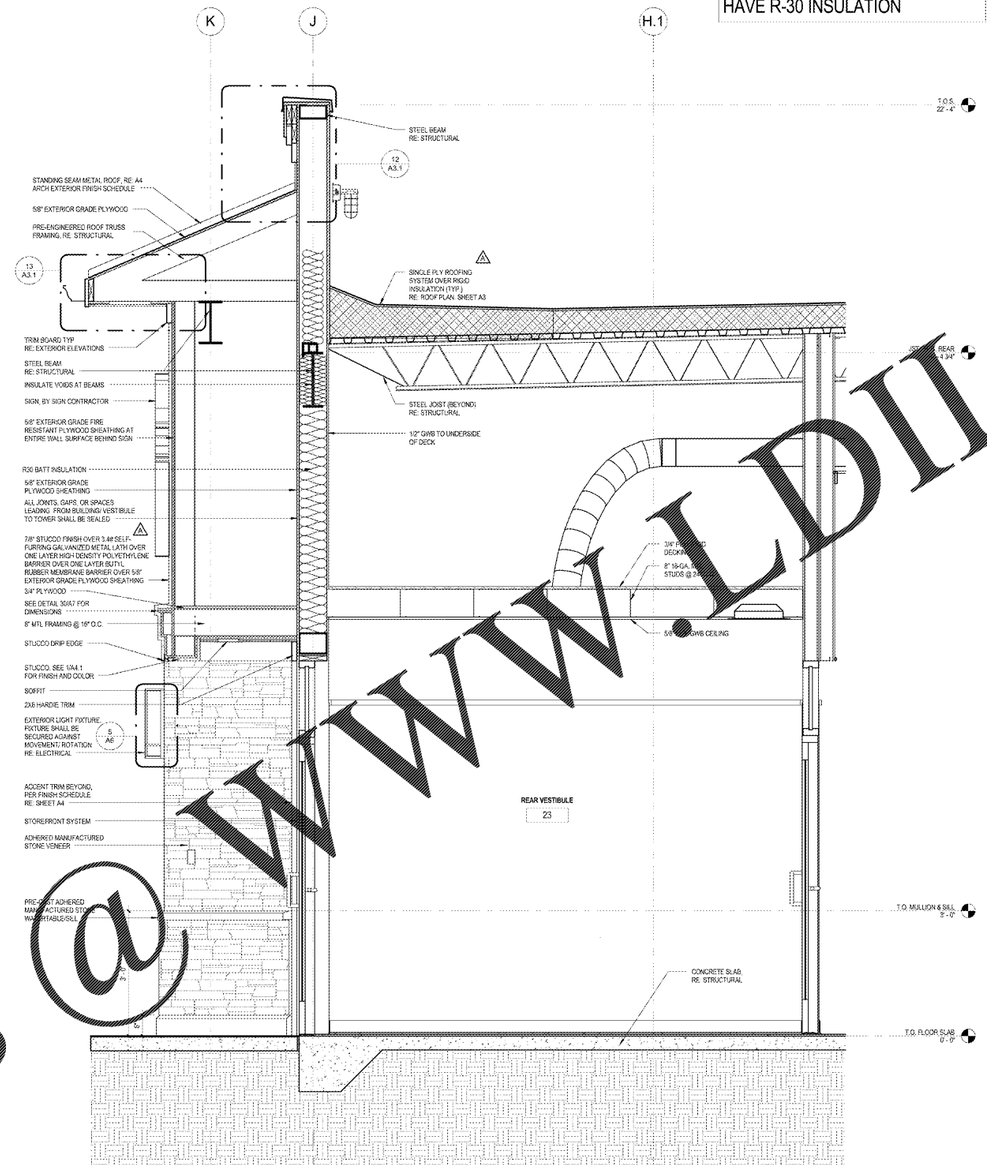

3 REAR WALL SECTION
A6.2 3/4" = 1'-0"

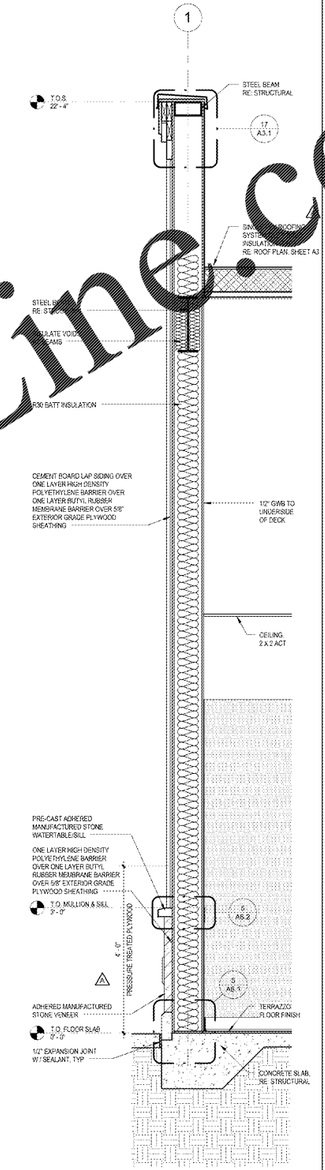

4 SIDE WALL SECTION
A6.2 3/4" = 1'-0"

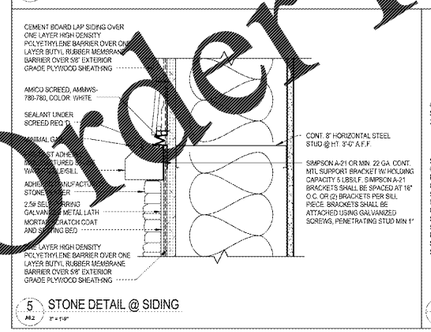

5 STONE DETAIL @ SIDING
A6.2 3" = 1'-0"

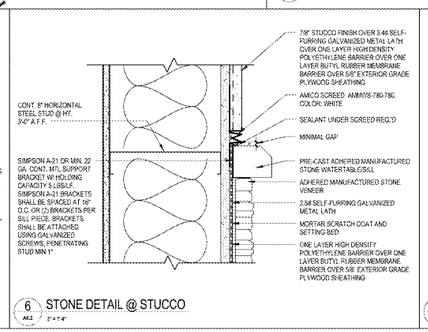

6 STONE DETAIL @ STUCCO
A6.2 3" = 1'-0"

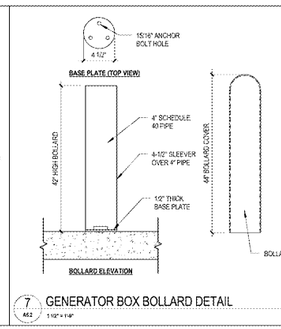

7 GENERATOR BOX BOLLARD DETAIL
A6.2 1 1/2" = 1'-0"

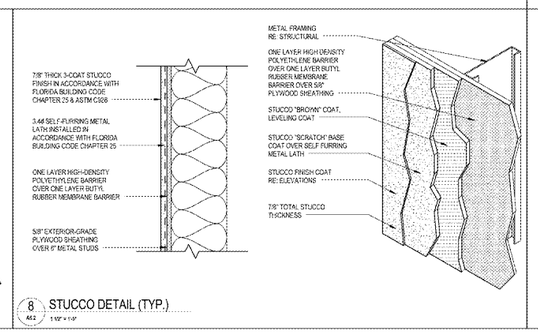

8 STUCCO DETAIL (TYP.)
A6.2 1 1/2" = 1'-0"

Order Plans @ WWW.LDILine.com

Cantel & Peterson Architects Engineers Planners
Corporate Certificate # AA 0 C000525
1 Harvest Avenue, Pensacola, FL 32514
Ph. 850.476.1001 Fax 850.476.1011
www.cp-fl.com

CLIENT NAME
WAWA
260 WEST BALTIMORE PIKE
WAWA, PENNSYLVANIA 19063

PROJECT NAME
WAWA F85FB 2018.01 STORE #5275-LIT
9021 STATE ROAD 52
HUDSON, FL 34669

SHEET TITLE
WALL SECTIONS AND DETAILS

Revision Schedule		
No.	Description	Date
1	PERMIT SET	03/21/2017
2	PHE REV REVIEW SET	06/29/2018
3	REV 2018.01	07/18/2018
4	REV SET	09/19/2018

PROJECT No. 2161082
DATE 03-21-2017
DRAWN CP-FL
CHECKED RE

A6.2

COPYRIGHT: All reports, plans, specifications, computer files and other documents and instruments prepared by Cantel & Peterson, C.P.F.I. shall remain the property of Cantel & Peterson, C.P.F.I. and shall be protected by all statutory and other laws governing copyrights. Should any unauthorized reuse or modification of these documents occur, C.P.F.I. shall be indemnified and held harmless by the client and by any person, firm or corporation causing or allowing such reuse or modification.