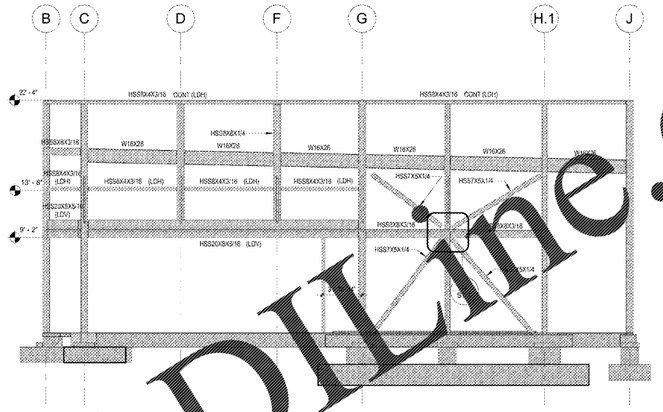

3 FRAMING ELEVATION
S4 3/16" = 1'-0"

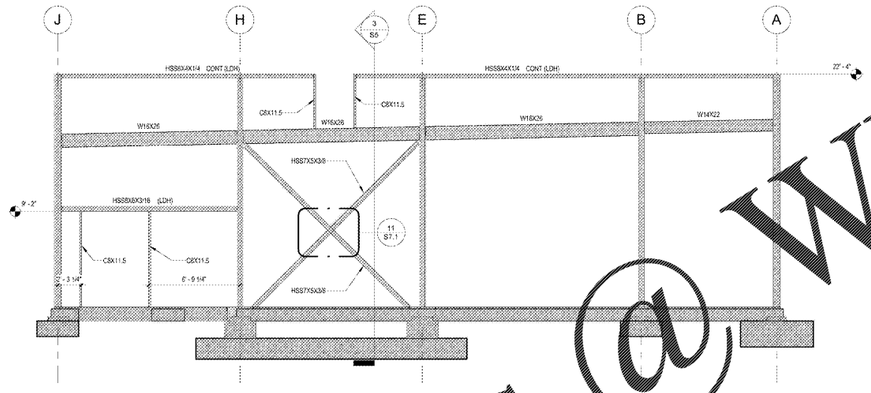

5 FRAMING ELEVATION
S4 3/16" = 1'-0"

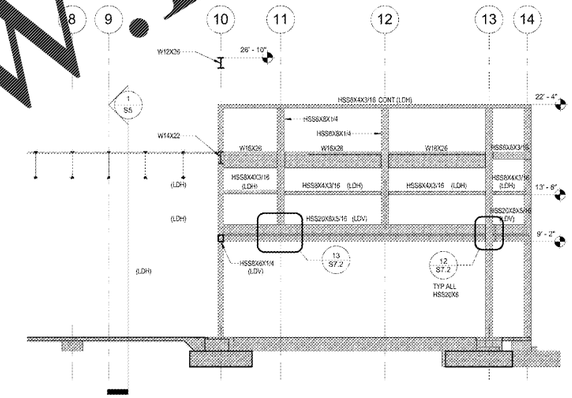

2 FRAMING ELEVATION
S4 3/16" = 1'-0"

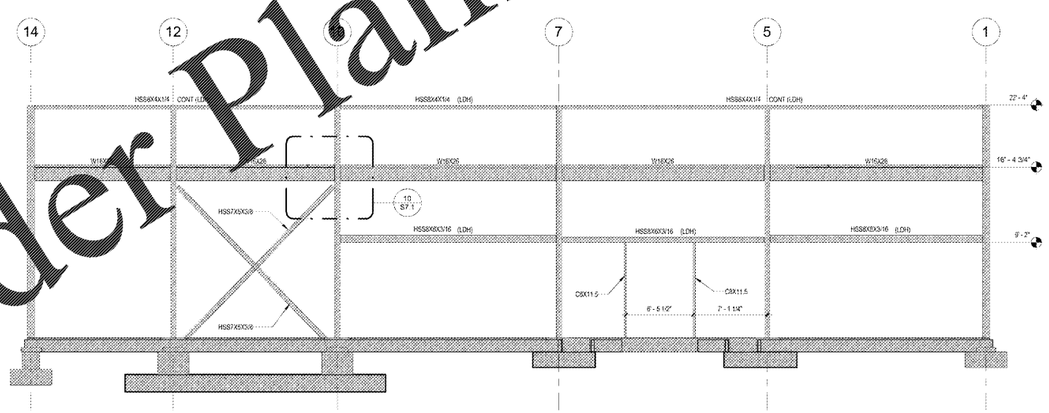

4 FRAMING ELEVATION
S4 3/16" = 1'-0"

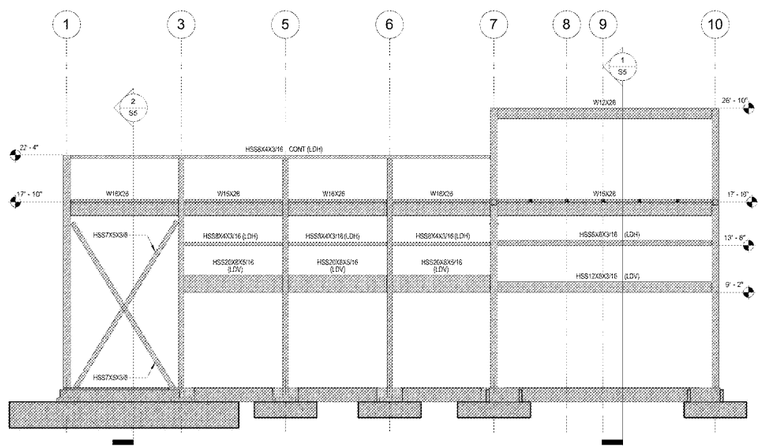

1 FRAMING ELEVATION
S4 3/16" = 1'-0"

Order Plans @ WWW.LDLine.com

Cantel & Peterson
Architects Engineers Planners
License Certificate # AA 0 0 0 0 0 0
1 Discovery Avenue Palmetto, FL 34221
Ph. 941.729.1001 Fax 941.729.1011
www.cpfl.com

CLIENT NAME
WAWA
260 WEST BALTIMORE PIKE
WAWA, PENNSYLVANIA 19063

PROJECT NAME
WAWA F85FB 2018.01 STORE #5275-LIT
9021 STATE ROAD 52
HUDSON, FL 34669

SHEET TITLE
ELEVATIONS

Revision Schedule

No.	Description	Date
	PRELIM REVIEW SET	03/02/2018
	PRE-IRD REVIEW SET	05/02/2018
A	REV 2018.01	09/19/2018
	IRD SET	09/19/2018

PROJECT NO. 2951092
DATE 03-21-2017
DRAWN BC
CHECKED JJ

S4