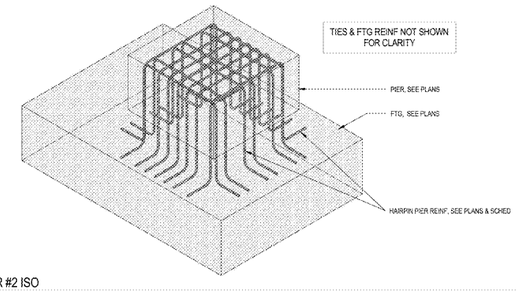

18 PIER #2 ISO
56 3/4" = 1'-0"

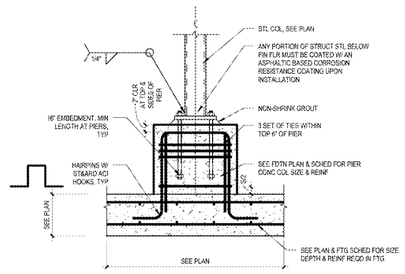

11 PIER #1FOUNDATION DETAIL
56 1/4" = 1'-0"

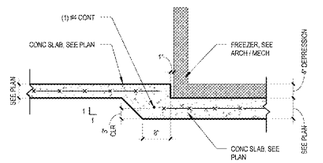

5 FOUNDATION DETAIL
56 1/4" = 1'-0"

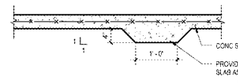

4 FOUNDATION DETAIL
38 3/4" = 1'-0"

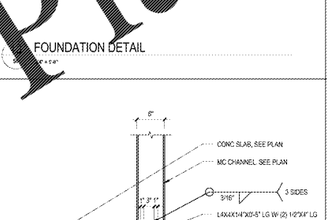

15 THICKENED EDGE - WITH CURB
56 3/4" = 1'-0"

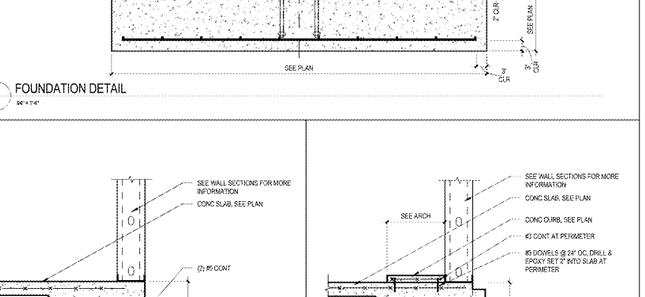

10 PIER #2 FOUNDATION DETAIL
56 1/4" = 1'-0"

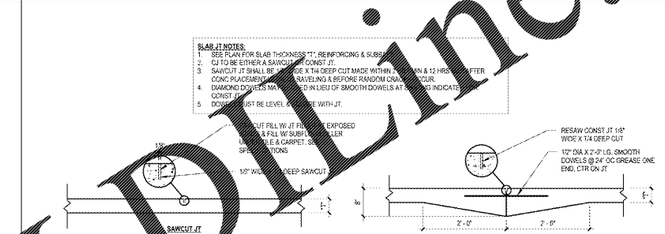

3 GENERAL CONSTRUCTION JOINT INFORMATION
56 3/4" = 1'-0"

14 FOUNDATION DETAIL
56 3/4" = 1'-0"

9 FOUNDATION DETAIL
56 3/4" = 1'-0"

2 GENERAL ISOLATION JOINT INFORMATION
56 3/4" = 1'-0"

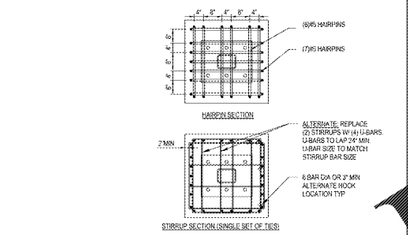

17 PIER #2 SECTION
56 1/2" = 1'-0"

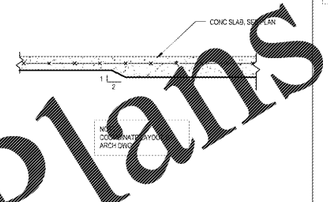

13 FOUNDATION DETAIL
56 3/4" = 1'-0"

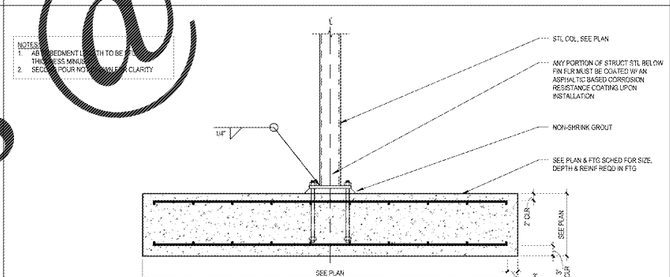

8 FOUNDATION DETAIL
56 3/4" = 1'-0"

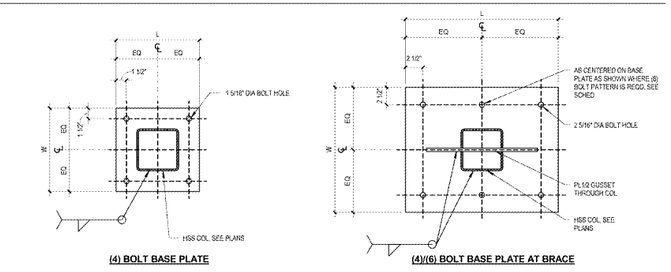

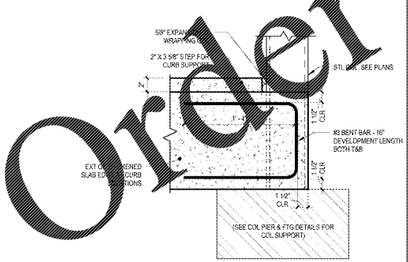

16 CURB AT COLUMN
56 1/2" = 1'-0"

12 FOUNDATION DETAIL
56 3/4" = 1'-0"

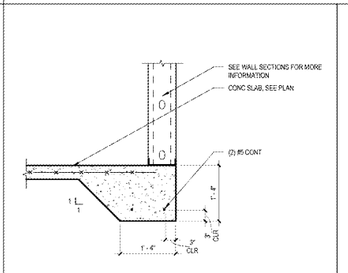

7 THICKENED EDGE DETAIL
56 3/4" = 1'-0"

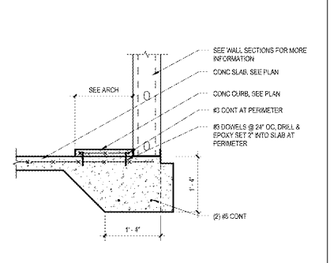

6 FOUNDATION DETAIL
56 3/4" = 1'-0"

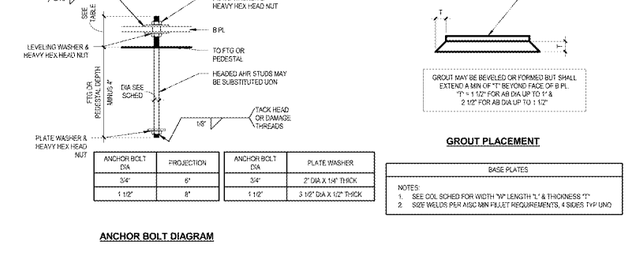

1 GENERAL BASE PLATE AND ANCHOR BOLT INFORMATION
56 1 1/2" = 1'-0"

Order Plans @ WWW.LDLine.com

Cantel & Peterson
Architects Engineers Planners
Corporate Certificate # AA 0 C000035
1 Harvest Avenue, Pensacola, FL 32514
Ph. (850) 476-0501 Fax (850) 476-0101
www.cpfl.com

CLIENT NAME
WAWA
260 WEST BALTIMORE PIKE
WAWA, PENNSYLVANIA 19063

PROJECT NAME
WAWA F85FB 2018.01 STORE #5275-LIT
9021 STATE ROAD 52
HUDSON, FL 34669

SHEET TITLE
FOUNDATION DETAILS

Revision Schedule		
No.	Description	Date
1	PERMIT	03/27/2017
2	PRE-IND REVIEW SET	08/29/2016
3	REV 2016.01	09/19/2016
4	IND SET	09/19/2016

PROJECT No. 2161082
DATE 03-29-2017
DRAWN RC
CHECKED JJ

COPYRIGHT: All copyrights, design, specifications, concepts and data as shown on these drawings are and shall remain the property of Cantel & Peterson Architects Engineers Planners and shall not be used in whole or part for any other project without the written authorization of Cantel & Peterson Architects Engineers Planners. Any unauthorized reproduction, publication, or use of these drawings is prohibited and is subject to corrective legal action. Unauthorized use of these drawings shall void all liability to the author and client.

S6