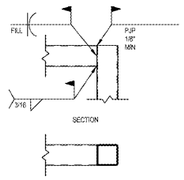

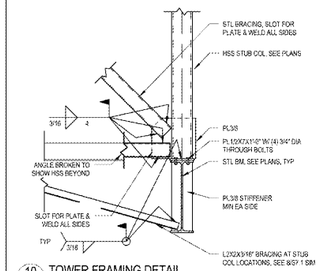

10 TOWER FRAMING DETAIL
S7.2 3/4" = 1'-0"

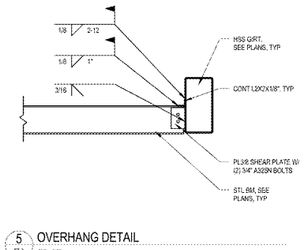

5 OVERHANG DETAIL
S7.2 3/4" = 1'-0"

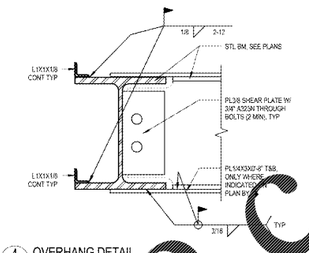

4 OVERHANG DETAIL
S7.2 1" = 1'-0"

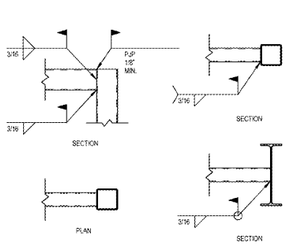

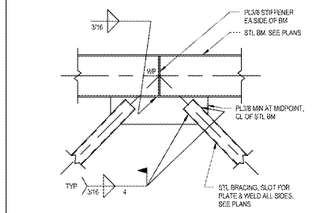

9 FRAMING DETAIL AT TOWER
S7.2 3/4" = 1'-0"

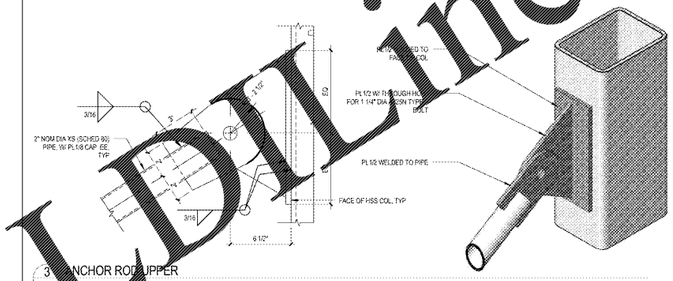

3 ANCHOR ROD UPPER
S7.2

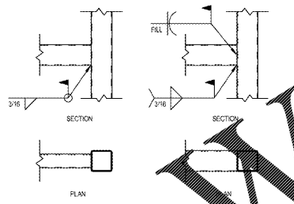

13 TYPICAL HSS TO HSS WELDS
S7.2 1 1/2" = 1'-0"

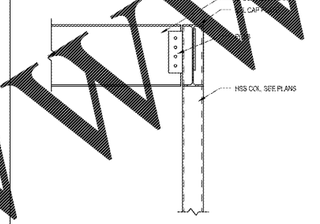

8 TOWER FRAMING DETAIL
S7.2 3/4" = 1'-0"

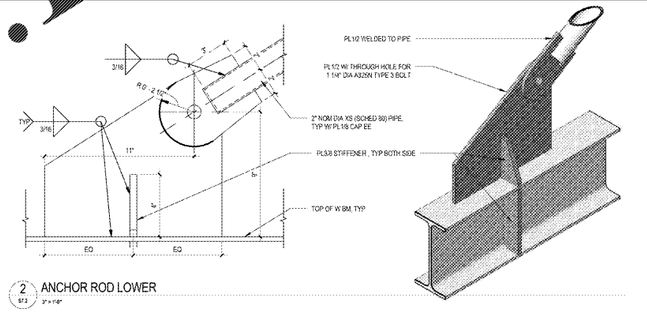

2 ANCHOR ROD LOWER
S7.2 3" = 1'-0"

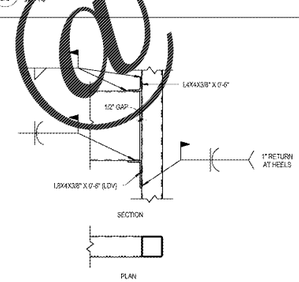

12 HSS20X8 TO HSS CONNECTION
S7.2 3/4" = 1'-0"

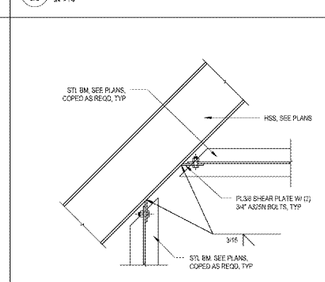

7 OVERHANG DETAIL
S7.2 1 1/2" = 1'-0"

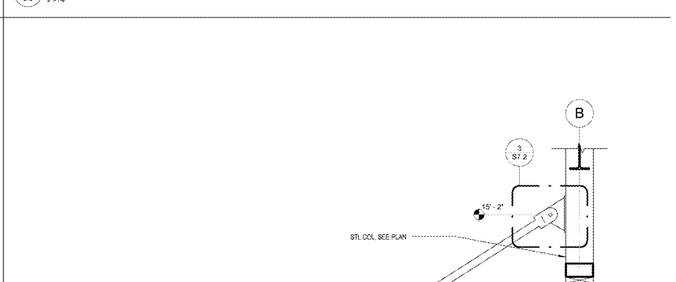

1 OVERHANG WALL SECTION
S7.2 3/4" = 1'-0"

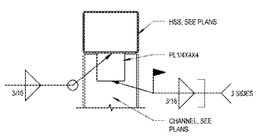

14 FRAMING DETAIL
S7.2 1 1/2" = 1'-0"

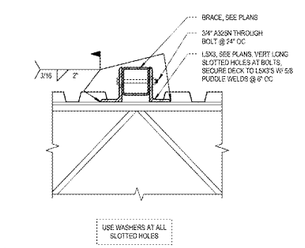

11 TOWER FRAMING DETAIL
S7.2 1 1/2" = 1'-0"

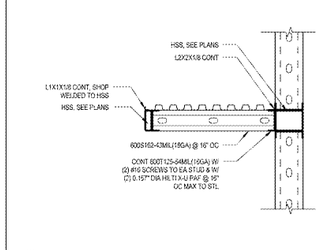

6 OVERHANG DETAIL
S7.2 3/4" = 1'-0"

Order Plans @ WWW.LDLine.com

Cantel & Peterson
Architects Engineers Planners
Corporate Certificate # AA 0 C000035
Pinellas Point Avenue, Suite 100 Tampa, FL 33614
Ph. (813) 281-8080 Fax (813) 281-8181
www.cpt.com

CLIENT NAME
WAWA
260 WEST BALTIMORE PIKE
WAWA, PENNSYLVANIA 19063

PROJECT NAME
WAWA F85FB 2018.01 STORE #5275-LIT
9021 STATE ROAD 52
HUDSON, FL 34669

SHEET TITLE
FRAMING DETAILS

Revision Schedule		
No.	Description	Date
1	PERMIT SET	03/27/2017
2	PRE-BID REVIEW SET	08/02/2018
3	REV 1 09/18/2018	09/18/2018
4	REV 2 09/19/2018	09/19/2018
5	BID SET	

PROJECT NO. 2161082
DATE 03-24-2017
DRAWN RC
CHECKED LT

S7.2

COPYRIGHT © All rights reserved. Unpublished rights reserved under Copyright Laws of America. E.3.1.6 All architectural drawings, specifications, models and other documents prepared by Cantel & Peterson, Inc. are instruments of service and shall remain the property of Cantel & Peterson, Inc. whether the project for which they are made is executed or not. They are not to be used by the owner or others on other projects, for additions to this project or for completion of this project by others except by agreement in writing and with appropriate compensation to Cantel & Peterson, Inc. and with the inclusion of all copyright notices.