PLUMBING KEYNOTES

1. 2" COPPER PIPING FITTINGS TO ADAPT TO UNIT AND EXTEND TO THE FLOOR DRAIN.
2. MAKE THE FIRST 10' OF GREASE PIPING FROM FLOOR SINK AT THE B12.2 RETHERMALIZER EXTRA HEAVY CAST IRON INSTEAD OF PVC.
3. MAKE THE FIRST 10' OF GREASE PIPING FROM FLOOR SINK AT THE B9.1 HOT FOOD TABLE EXTRA HEAVY CAST IRON INSTEAD OF PVC
4. 6" SCHEDULE 40 ELECTRICAL PVC 1½ LONG SWEEP ELBOWS SHALL BE USED FOR REFRIGERANT LINE CHASE. STUB UP 2" A.F.F., BY PLUMBING CONTRACTOR.
5. 6" SCHEDULE 40 ELECTRICAL PVC 90° LONG SWEEP ELBOWS SHALL BE USED FOR REFRIGERANT LINE CHASE. STUB UP 13' - 6" A.F.F. BY PLUMBING CONTRACTOR
6. FLOOR DRAIN GRATE TO BE SET FLUSH WITH TOP OF CONCRETE AND CENTERED UNDER PARTITIONS
7. FLOOR CLEANOUT TOP TO BE SET FLUSH WITH TOP OF FINISH FLOOR, SEE DET. 7/P5.
8. 2" VENT TO BE CONNECTED WITH GREASE INTERCEPTOR AT THE INLET AND
9. 1-1/2" PVC BELOW FLOOR FOR 1/2" HW LINE
10. MAKE FIRST 10' DOWNSTREAM OF PIPING FROM FLOOR SINK AT THE B42.2 (BREAD OVEN) EXTRA HEAVY CAST IRON INSTEAD OF PVC
11. RUN IN WALL. TERMINATE ABOVE THE
12. EACH MULTI COMPARTMENT SHALL BE INDIRECTLY TO AN INDIRECT WASTE RECEPTOR WITH AIR GAP.
13. NOTE FREEZER CONDENSATE LINE IN WALL TO HUB DRAIN.

ROOF DRAINAGE SYSTEM: TYPICAL OF (6) AND ROOF DRAIN OUTLET PIPE. ROUTE PIPE TO PROVIDE ROOF DRAIN OVERFLOW SCUPPER OUT. SEE SHEET P3 FOR ROOF PLAN DRAINS AND DETAILS ON SHEET P5 FOR ROOF DRAIN AND PIPING INSTALLATION.

SANITARY MAIN NOTE:
EXISTING OUTSIDE BUILDING IS A COMMON ELEVATION FOR REFERENCE. COORDINATE ACTUAL ELEVATIONS WITH SITE CONTRACTOR WITH REGARDS TO SITE SANITARY MAIN INVERT.

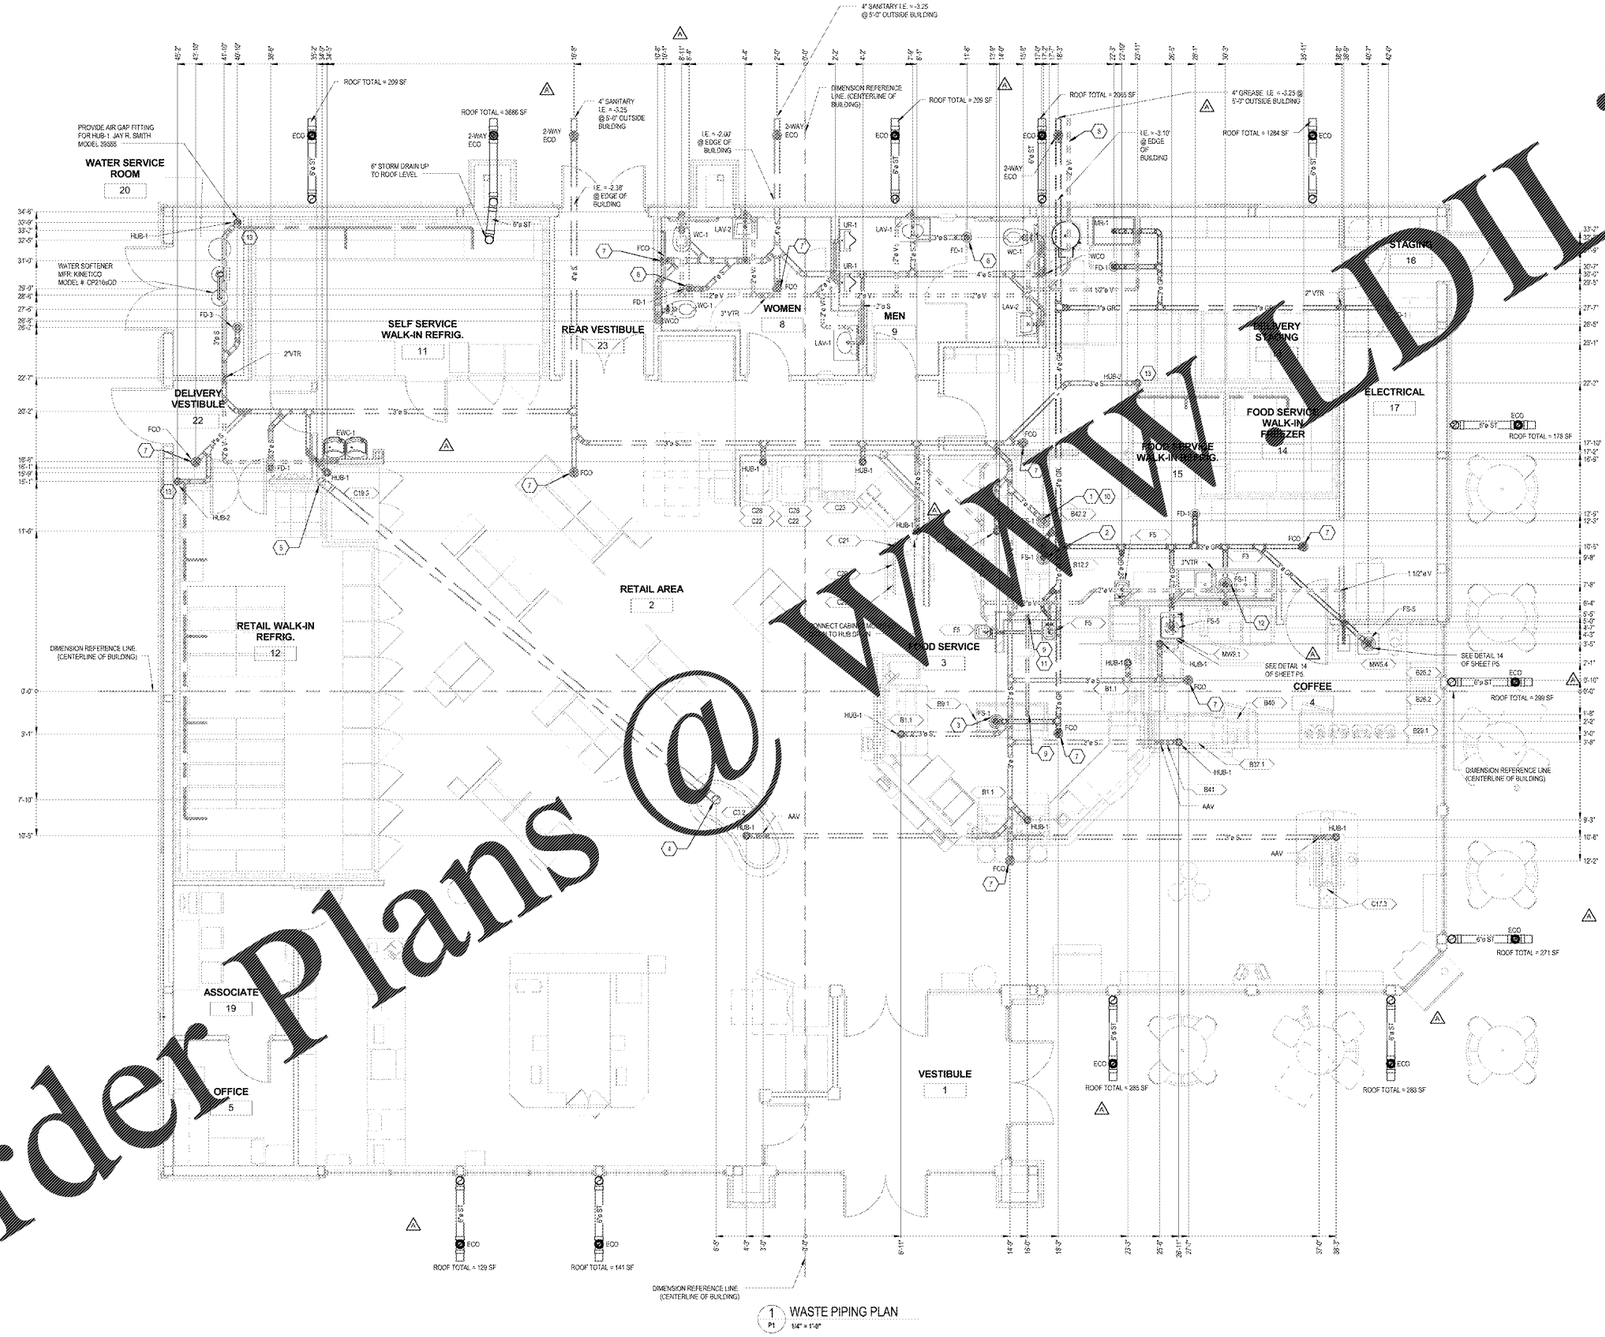

1 WASTE PIPING PLAN
P1 1/4" = 1'-0"

Order Plans @ WWW.DILine.com

Cantel & Peterson Architects Engineers Planners
Corporate Certificate # AA 0 C000252
Professional Arcade, Pensacola, FL 32514
Ph. (850) 478-1001 Fax (850) 478-1011
www.cpf.com

CLIENT NAME
WAWA
260 WEST BALTIMORE PIKE
WAWA, PENNSYLVANIA 19063

PROJECT NAME
WAWA F85FB 2018.01 STORE #5275-LIT
9021 STATE ROAD 52
HUDSON, FL 34669

SHEET TITLE
WASTE PIPING PLAN

Revision Schedule		
No.	Description	Date
	PERMIT SET	03/27/2017
	PRE-BID REVIEW SET	08/29/2018
A	REV 2018.01	09/18/2018
	BID SET	09/19/2018

PROJECT NO. 2161082
DATE 03-31-2017
DRAWN ES
CHECKED MT

P1