DRAWING ISSUE RECORD		
DATE:	REVISIONS:	NO.
11-1-18	ISSUE TO BID	

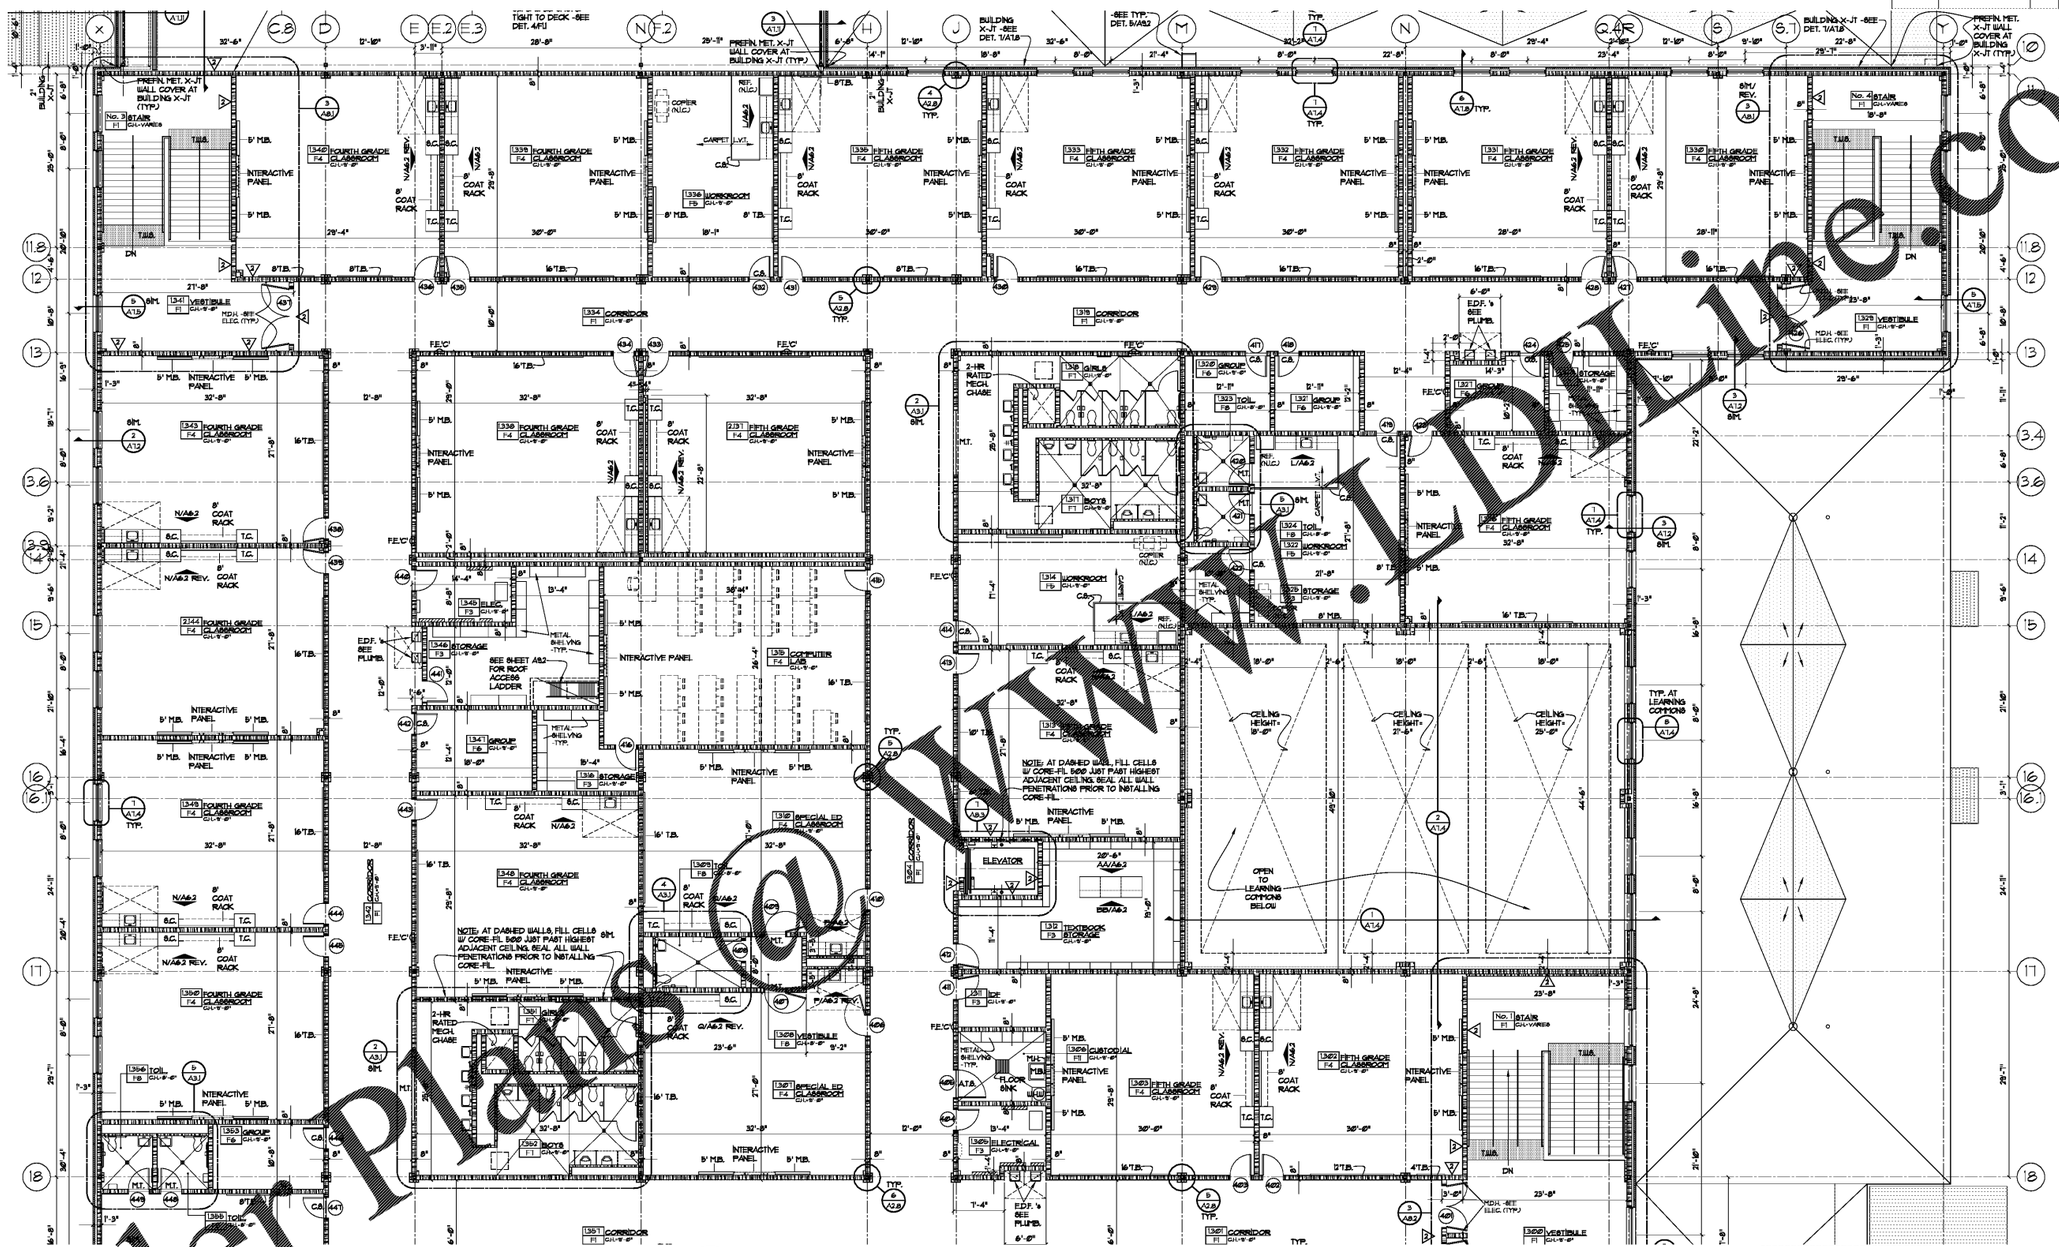

1 A2.6 ENLARGED UPPER LEVEL PLAN
1/8" = 1'-0"

LEGEND

- BRICK VENEER W/ CONC. BLOCK & 2 1/2" RIGID INSUL.
- CONC. BLOCK
- CONCRETE PAVING
- CIP CONCRETE (RETAINING WALL)
- ACOUST. FILL CELL WALL
- A.T. — ALUMINUM THRESHOLD
- A.T.S. — ALUMINUM TRANSITION STRIP
- C.B. — CHALKBOARD
- C.H. — CEILING HEIGHT
- C.J. — CONTROL JOINT
- C.T. — CERAMIC TILE
- C.B. — CARPET STRIP
- D.B. — DOWN SPOUT
- D.G. — DOUBLE GLAZING
- D.O.N. — ROOF OVERFLOW NOZZLE
- E.D.F. — ELEC. DRINKING FOUNTAIN
- E.P. — ELECTRICAL PANEL
- F.D. — FLOOR DRAIN
- H.R. — HANDRAIL
- H.W.H. — WATER HEATER
- L.V.T. — LUXURY VINYL TILE
- M.B. — MARKERBOARD
- M.B.A. — MOP BASIN
- M.D.H. — MAGNETIC DOOR HOLDER
- M.S. — MOP STRIP
- M.T. — MARBLE THRESHOLD
- N.I.C. — NOT IN CONTRACT
- P.S. — PROJECTION SCREEN
- P.T.D. — PAPER TOWEL DISPENSER
- R.L. — RAIN LEADER
- T.B. — TACKBOARD
- T.B.B. — TELEPHONE BACKBOARD
- T.T.H. — TOILET TISSUE HOLDER
- T.W.S. — TACTILE WARNING STRIP
- V.B. — VENETIAN BLINDS
- W.C. — WATER CLOSET
- W.H. — WALL HYDRANT
- X.J. — EXPANSION JOINT
- F.E."C" — FIRE EXT. & CABINET
- F.E."B" — FIRE EXT. & BRACKET
- WALL MOUNTED MAGNETIC DOOR HOLDER
- 222 — DOOR NUMBER
- 2.222 — ROOM NUMBER
- F2 — FINISH NUMBER
- 1 — ONE HOUR RATED WALL
- 2 — TWO HOUR RATED WALL

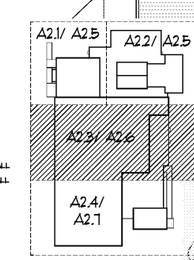

KEY PLAN

DO NOT DUPLICATE WITHOUT PERMISSION

STATE OF GEORGIA
DAVID R. MOORE
CERTIFICATE NO. 13551
REGISTERED ARCHITECT

HARMONY LELAND-CLARKE
REPLACEMENT ELEMENTARY SCHOOL
6326 FACTORY SHOALS ROAD
HABLETON, GA 30126
FOR CCSD COBB COUNTY SCHOOL DISTRICT
CCSD PROJECT NO. A2004 / DOE FACILITY CODE 0165

DATE: JULY 16, 2018	JOB NO. 8HL-D021-18
DWG. BY: AK	CK.

cunningham forehand matthews & moore

cunningham, forehand, matthews & moore, architects, inc. - 2011 manchester street, n.e. - atlanta, georgia 30324 - phone (404) 873-2152

A2.6

Order Plans @ www.PDFline.com