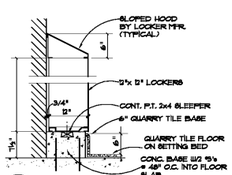

2 A3.2 LOCKER DETAIL (DOUBLE TIER)

3/4" = 1'-0"

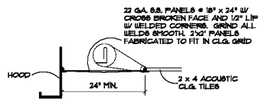

3 A3.2 S.S. PANEL DETAIL AT KIT. HOOD

1" = 1'-0"

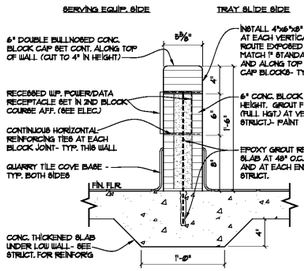

4 A3.2 LOW WALL BELOW SRVING LINE EQUIPMENT

1 1/2" = 1'-0"

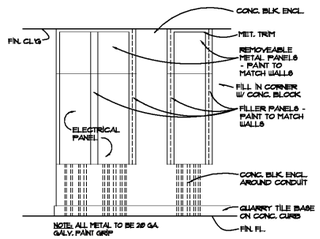

A A3.2 ELEC. PANEL ELEV.

3/4" = 1'-0"

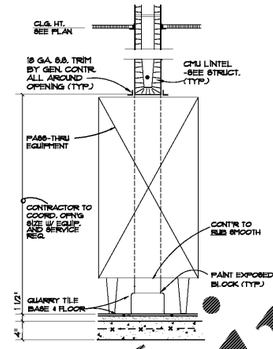

6 A3.2 PASS-THRU EQUIP. DETAIL (TYP.)

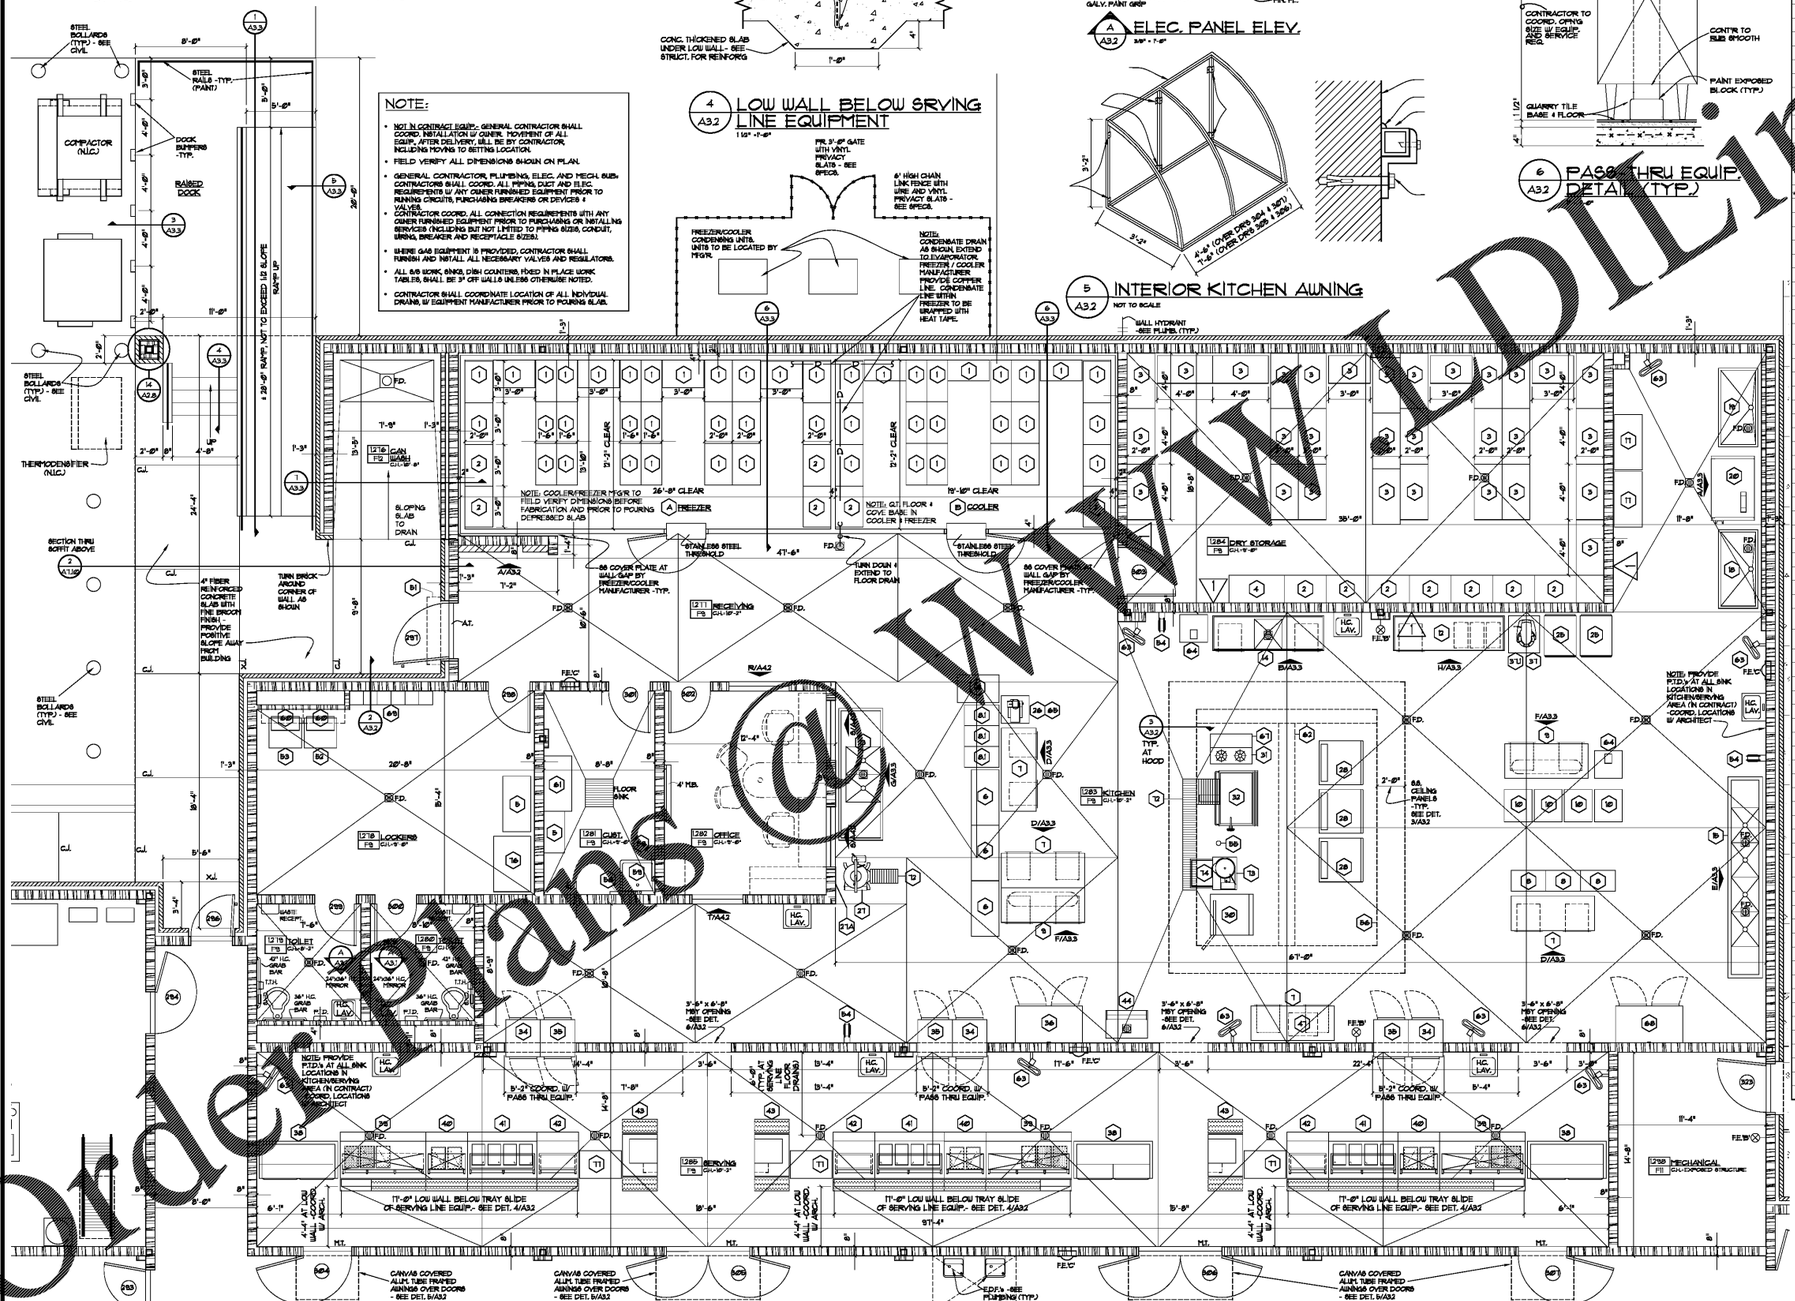
STEEL BOLLARDS (TYP.) - SEE CIVIL
STEEL RAILS -TYP. (PAINT)
DOCK BUMPERS - TYP.
COMPACTOR (N.I.C.)
RAISED DOCK
STEEL BOLLARDS (TYP.) - SEE CIVIL
THERMODENSIFIER (N.I.C.)
SECTION THRU SOFFIT ABOVE
4" FIBER REINFORCED CONCRETE SLAB WITH TINE BROOM FINISH - PROVIDE POSITIVE SLOPE AWAY FROM BUILDING
TURN BRICK AROUND CORNER OF WALL AS SHOWN
STEEL BOLLARDS (TYP.) - SEE CIVIL
NOTE:
NOT IN CONTRACT SCOPE:- GENERAL CONTRACTOR SHALL COORD. INSTALLATION W/ OWNER. MOVEMENT OF ALL EQUIP. AFTER DELIVERY, WILL BE BY CONTRACTOR, INCLUDING MOVING TO SETTING LOCATION.
FIELD VERIFY ALL DIMENSIONS SHOWN ON PLAN.
GENERAL CONTRACTOR, PLUMBING, ELEC. AND MECH. SUB-CONTRACTORS SHALL COORD. ALL PIPING, DUCT AND ELEC. REQUIREMENTS W/ ANY OWNER FURNISHED EQUIPMENT PRIOR TO RUNNING CIRCUITS, PURCHASING BREAKERS OR DEVICES & VALVES.
CONTRACTOR COORD. ALL CONNECTION REQUIREMENTS WITH ANY OWNER FURNISHED EQUIPMENT PRIOR TO PURCHASING OR INSTALLING SERVICES (INCLUDING BUT NOT LIMITED TO PIPING SIZES, CONDUIT, WIRING, BREAKER AND RECEPTACLE SIZES).
WHERE GAS EQUIPMENT IS PROVIDED, CONTRACTOR SHALL FURNISH AND INSTALL ALL NECESSARY VALVES AND REGULATORS.
ALL S.S. WORK, SINKS, DISH COUNTERS, FIXED IN PLACE WORK TABLES, SHALL BE 3" OFF WALLS UNLESS OTHERWISE NOTED.
CONTRACTOR SHALL COORDINATE LOCATION OF ALL INDIVIDUAL DRAINS, W/ EQUIPMENT MANUFACTURER PRIOR TO POURING SLAB.
FIN. 5'-0" GATE WITH VINYL PRIVACY SLATS - SEE SPECS.
6' HIGH CHAIN LINK FENCE WITH VINYL AND VINYL PRIVACY SLATS - SEE SPECS.
FREEZER/COOLER CONDENSING UNITS. UNITS TO BE LOCATED BY MFGR.
NOTE: CONDENSATE DRAIN AS SHOWN, EXTEND TO EVAPORATOR. FREEZER / COOLER MANUFACTURER PROVIDE COPPER LINE. CONDENSATE LINE WITHIN FREEZER TO BE WRAPPED WITH HEAT TAPE.
NOTE: COOLER/FREEZER MUST BE FIELD VERIFY DIMENSIONS BEFORE FABRICATION AND PRIOR TO POURING DEPRESSED SLAB
NOTE: SLOPE FLOOR 1/4" PER FOOT TO FLOOR DRAIN
NOTE: SLOPE FLOOR 1/4" PER FOOT TO FLOOR DRAIN
NOTE: GT. FLOOR & COVE BASE IN COOLER & FREEZER
NOTE: SLOPE FLOOR 1/4" PER FOOT TO FLOOR DRAIN