DRAWING ISSUE RECORD		
DATE:	REVISIONS:	NO.
11-1-18	ISSUE TO BID	

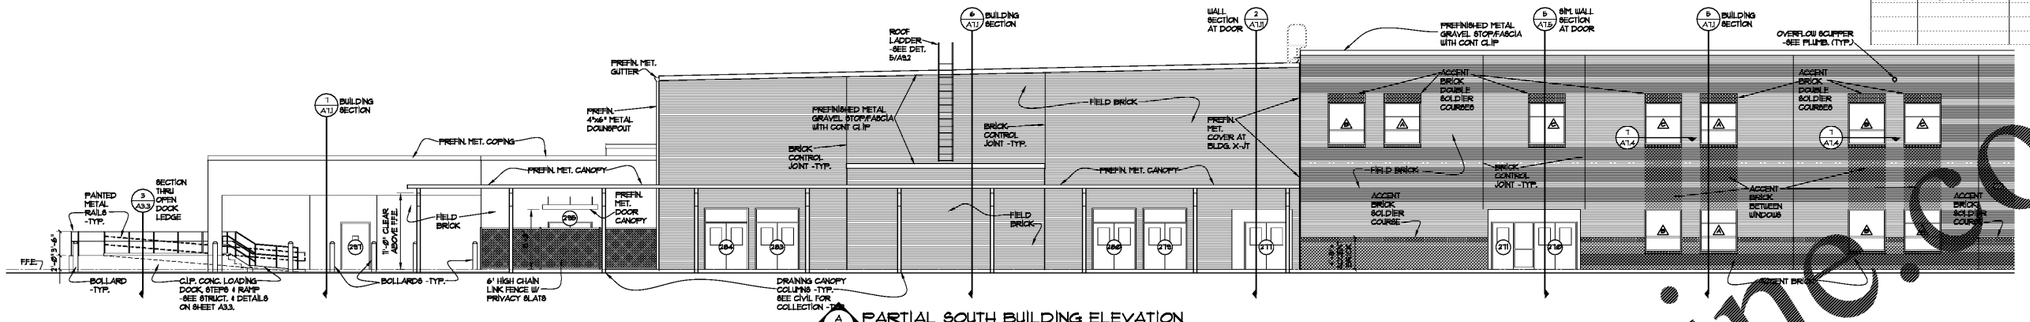

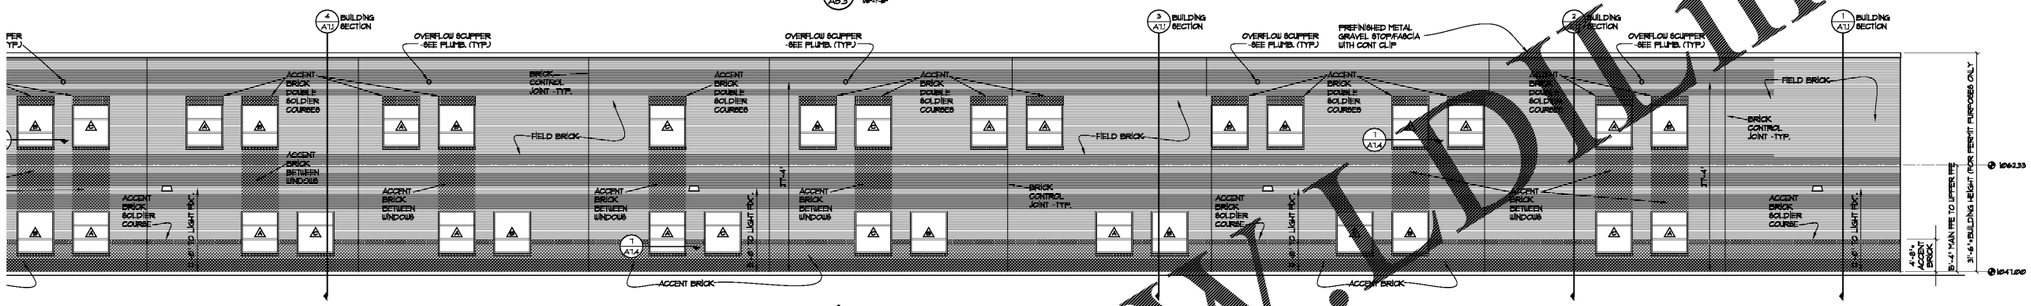

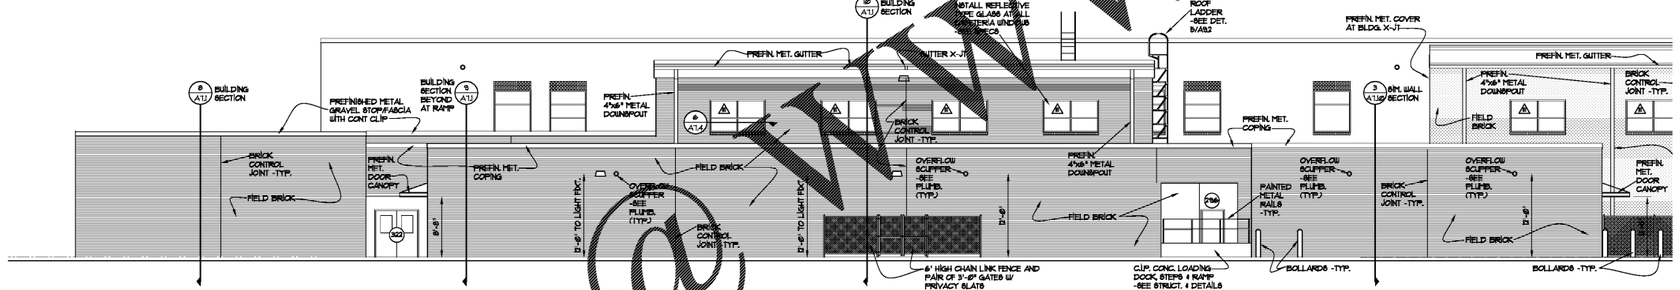

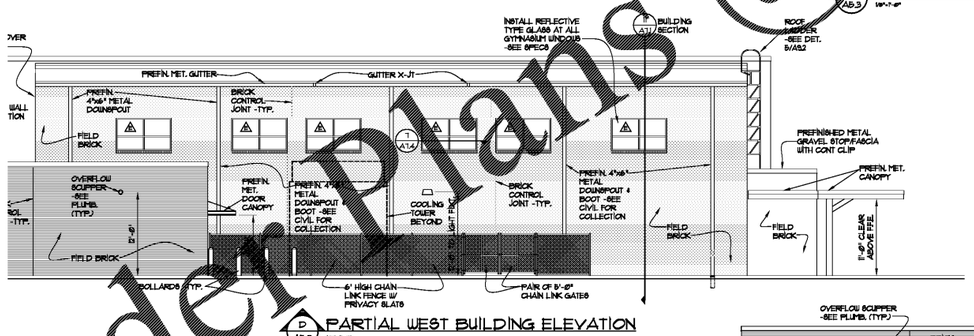

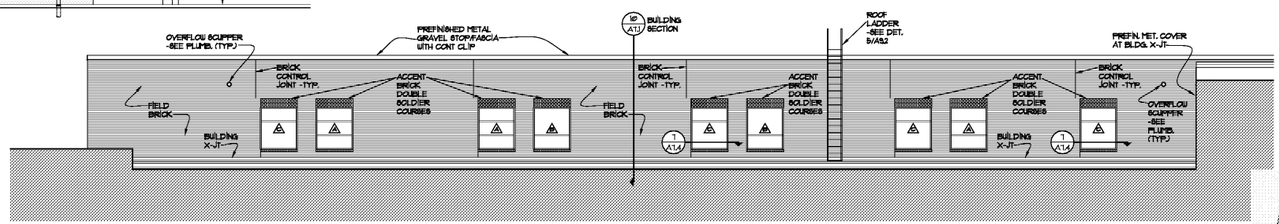

Order Plans @ WWW.DLine.com

DO NOT DUPLICATE WITHOUT PERMISSION

STATE OF GEORGIA
BRAD C. MOORE
CERTIFICATE NO. 13291
REGISTERED ARCHITECT

HARMONY LELAND-CHEEK MIDDLE SCHOOL
REPLACEMENT ELEMENTARY SCHOOL
6326 FACTORY SHOALS ROAD
HABLETON, GA 30126
FOR COBB COUNTY SCHOOL DISTRICT
CCSD PROJECT No. A2004 / DOE FACILITY CODE 0185

DATE	JOB NO.	DWG. BY
JULY 16, 2018	614-1-2021-18	AK

cunningham, forehand, matthews & moore, architects, inc. - 2011 manchester street, n.e. - atlanta, georgia 30324 - phone (404) 873-2152

A5.3