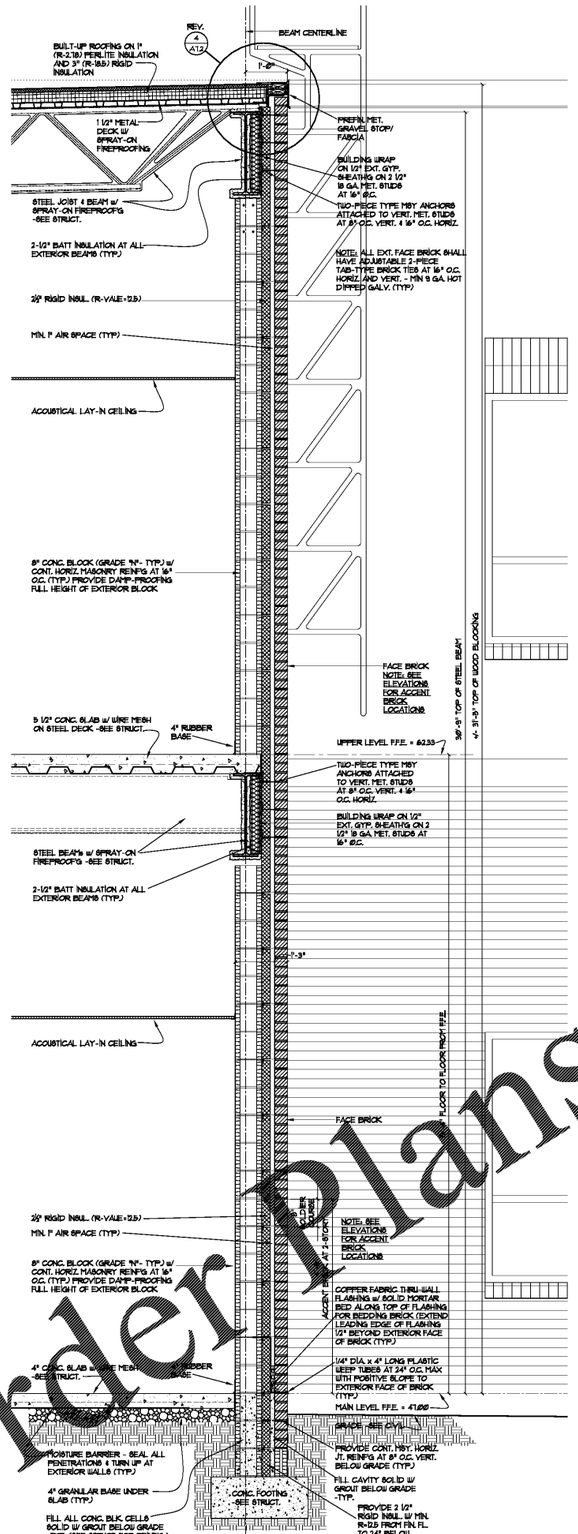

1 A12 WALL SECTION 3/4"=1'-0"

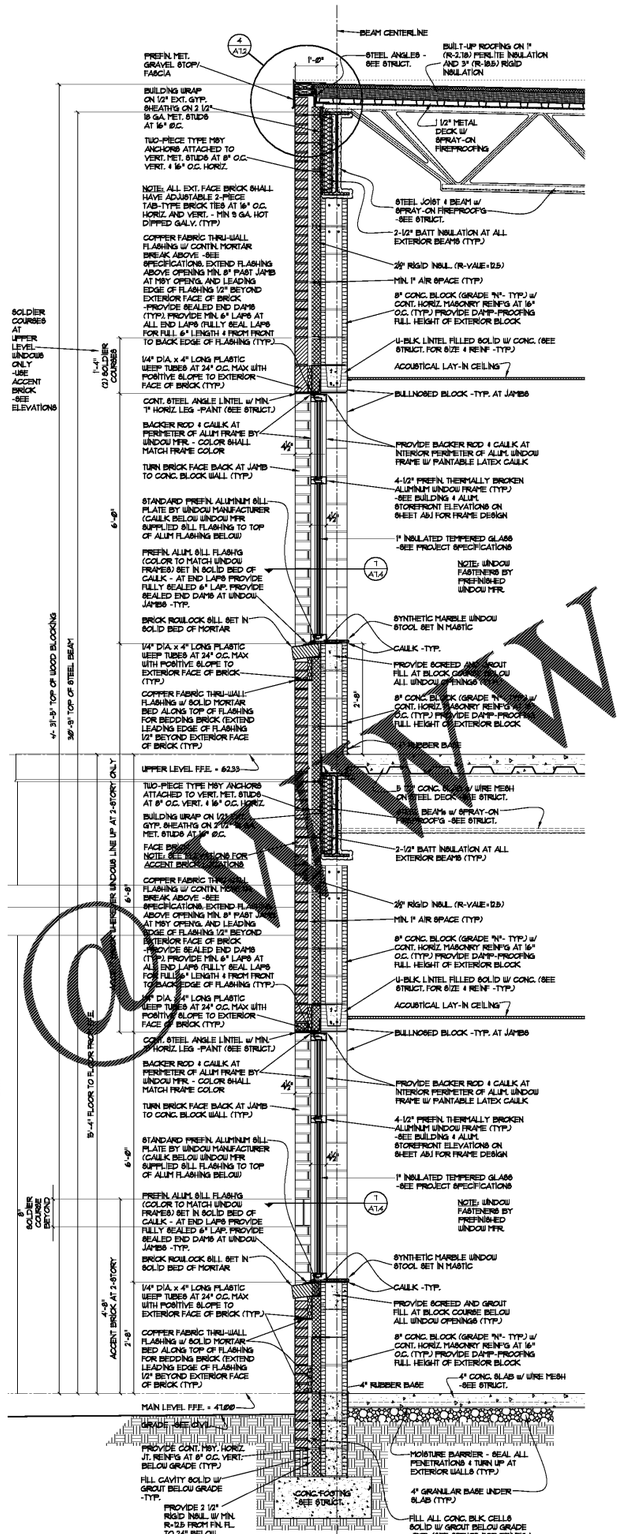

2 A12 WALL SECTION 3/4"=1'-0"

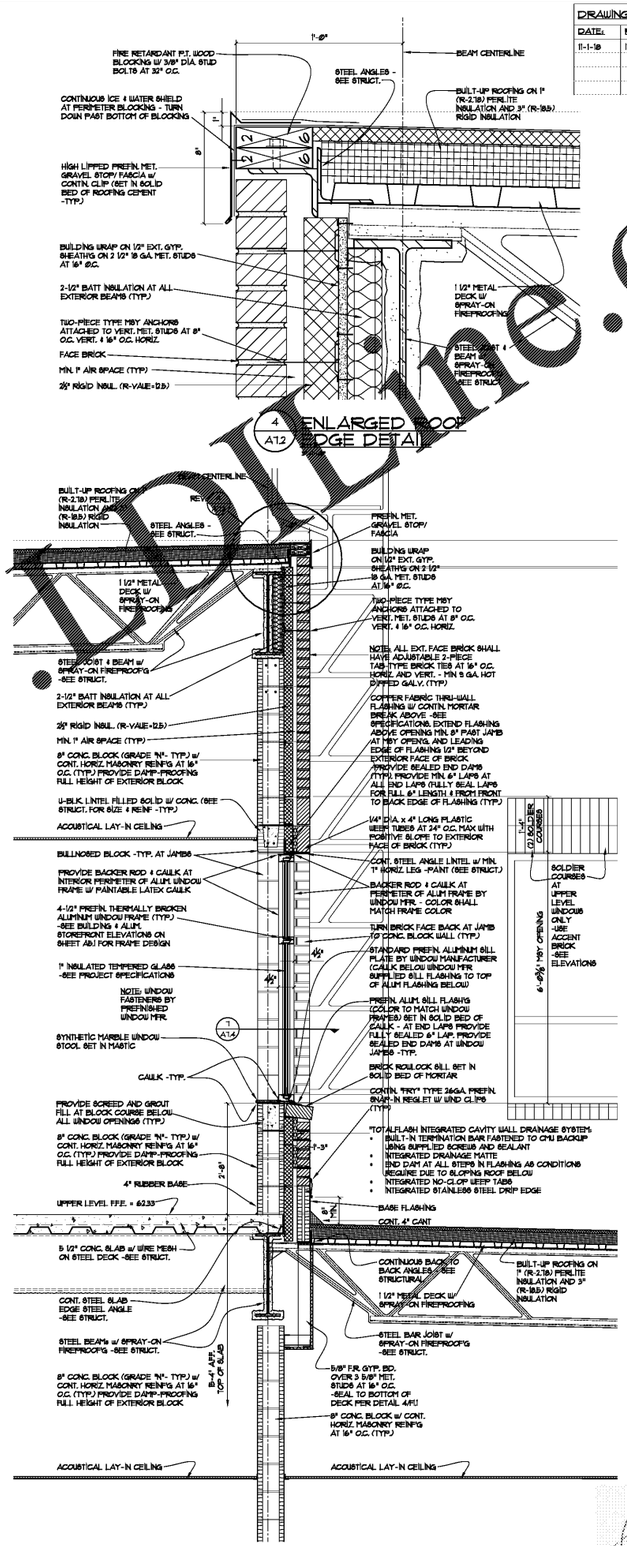

3 A12 WALL SECTION 3/4"=1'-0"

DRAWING ISSUE RECORD

DATE:	REVISIONS:	NO.
11-1-18	ISSUE TO BID	

HARMONY LELAND-CLARK REPLACEMENT ELEMENTARY SCHOOL
6326 FACTORY SHOALS RD.
HAMILTON, GA 31811
FOR CORPORATION COUNTY SCHOOL DISTRICT
CCSD PROJECT NO. A8624 / DOE FACILITY CODE 0185

JOB NO. 844-D021-18
DRWG. BY AK
CK'D

DATE JULY 16, 2018

cunningham, forehand, matthews & moore, architects, inc. - 2011 manchester street, n.e. - atlanta, georgia 30324 - phone (404) 873-2152

DO NOT DUPLICATE WITHOUT PERMISSION
STATE OF GEORGIA
BRIAN K. MOORE
REGISTERED ARCHITECT

A7.2

Order Plans @ www.ipline.com