DRAWING ISSUE RECORD		
DATE:	REVISIONS:	NO.
11-1-18	ISSUE TO BID	

HARMONY LELAND-CLAY
REPLACEMENT ELEMENTARY SCHOOL
6328 FACTORY SHOALS RD.
HAMILTON, GA 31811
FOR GORDON COUNTY SCHOOL DISTRICT
GCSD PROJECT NO. A8564 / DOE FACILITY CODE #285

JOB NO. 844-D021-18
DRWG. BY: JAC
CK'D:
DATE: JULY 16, 2018

cunningham, forehand, matthews & moore, architects, inc. - 2011 manchester street, n.e. - atlanta, georgia 30324 - phone (404) 873-2152

A7.7

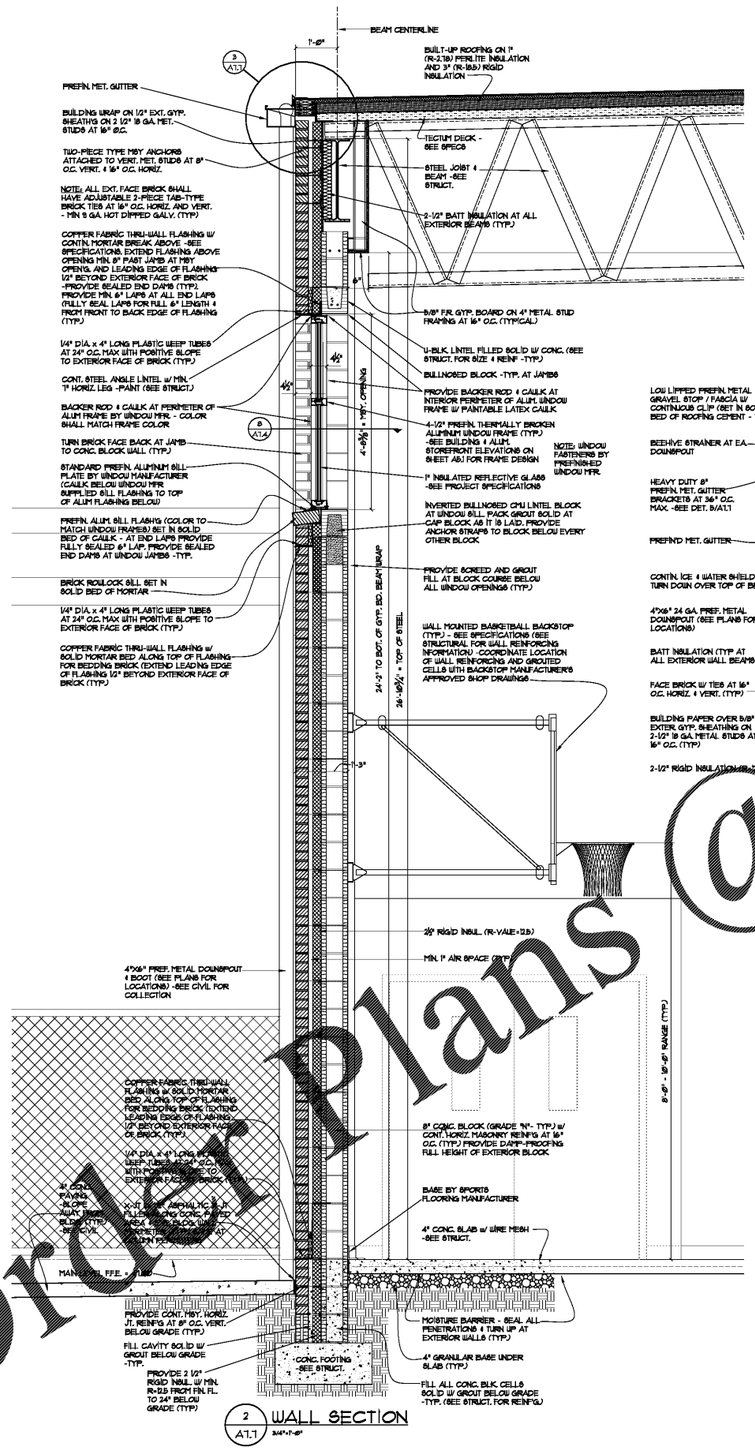

2 A7.1 WALL SECTION
3/4"=1'-0"

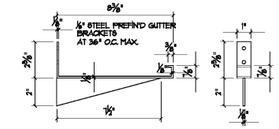

5 A7.1 ENLARGED GUTTER BRACKET DETAIL
3"=1'-0"

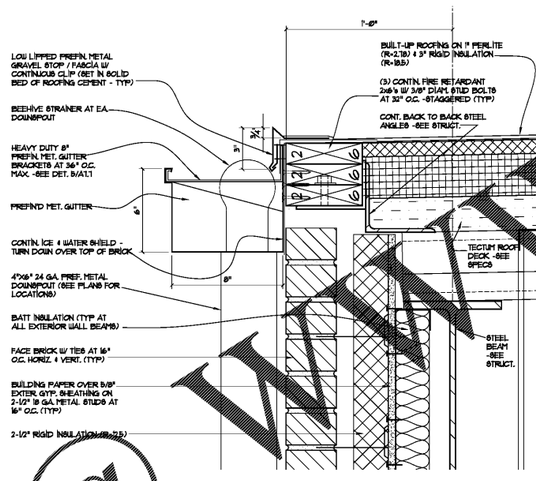

3 A7.1 ENLARGED GUTTER DETAIL AT GYMNASIUM
3/4"=1'-0"

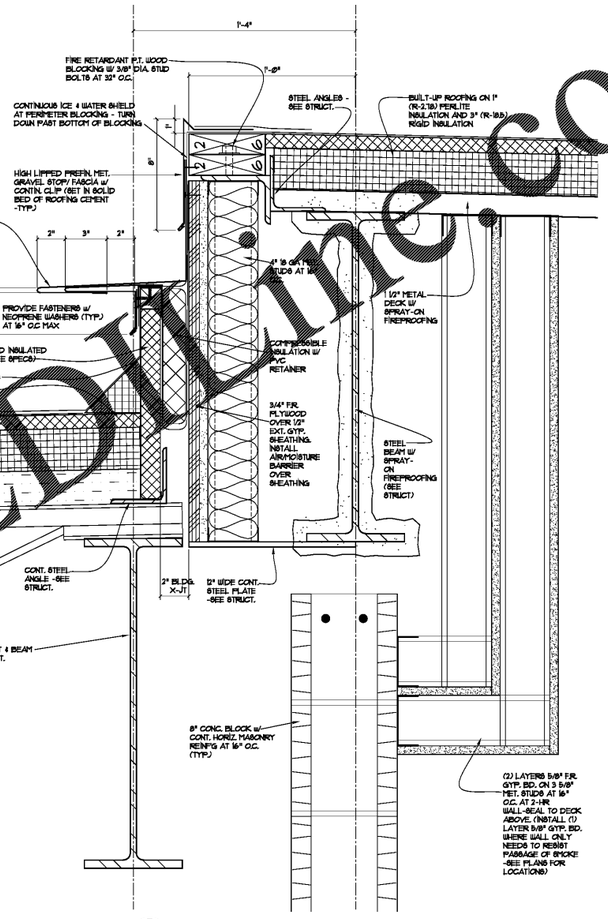

4 A7.1 ENLARGED DETAIL AT BUILDING X-JT
3"=1'-0"

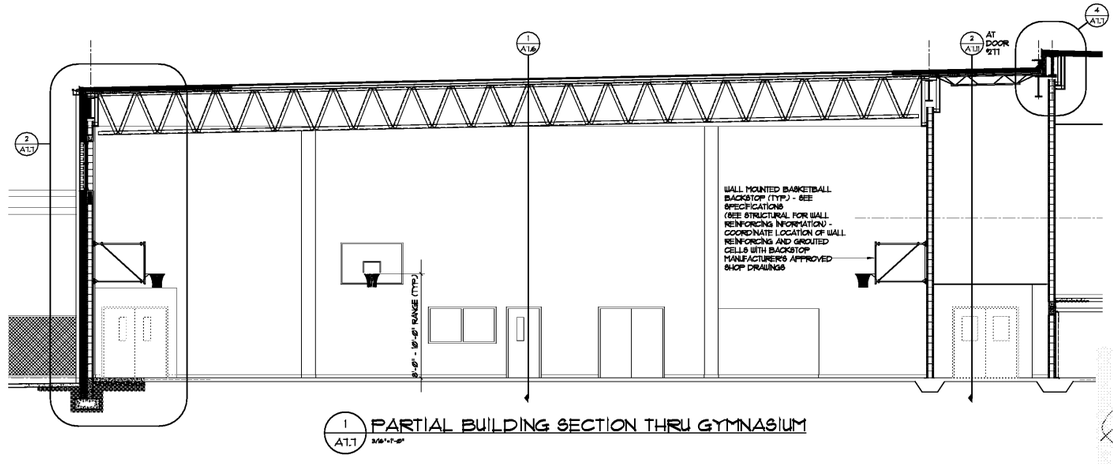

1 A7.1 PARTIAL BUILDING SECTION THRU GYMNASIUM
1/8"=1'-0"

DO NOT DUPLICATE WITHOUT PERMISSION

STATE OF GEORGIA
JAMES C. CUNNINGHAM
No. 10324
REGISTERED ARCHITECT

Order Plans @ WWW.IDLine.com