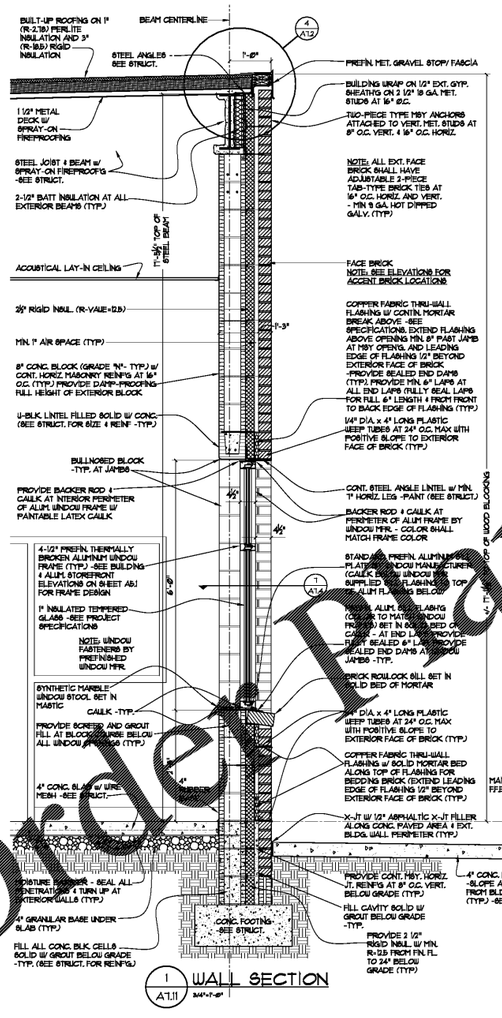

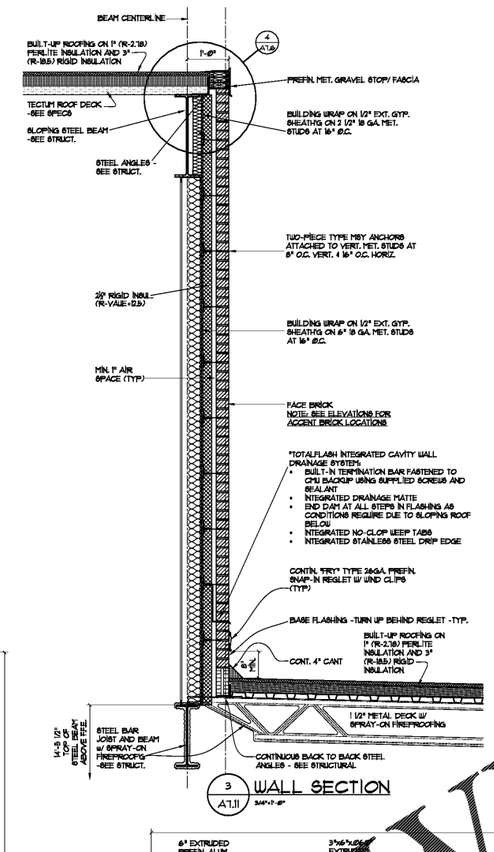

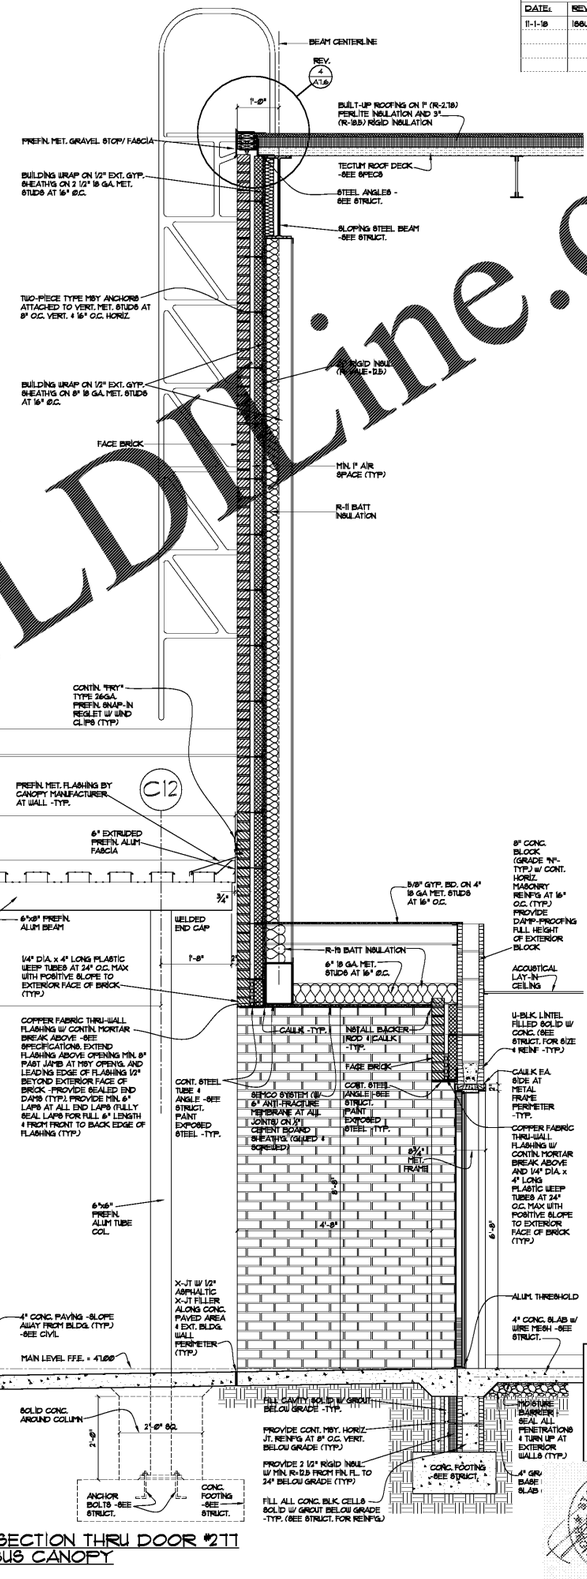

DRAWING ISSUE RECORD

DATE:	REVISIONS:	NO.
11-1-18	ISSUE TO BID	

HARMONY LELAND-CLARK REPLACEMENT ELEMENTARY SCHOOL
6326 FACTORY SHOALS RD.
HAMILTON, GA 31811
FOR CORRECTIVE ACTION COUNTY SCHOOL DISTRICT
CCSD PROJECT NO. A8824 / DOE FACILITY CODE #285

DATE: JULY 16, 2018
JOB NO. 814-1-2017-18
DWG. BY: AK
CK'D BY:

cunningham, forehand, matthews & moore, architects, inc. - 2011 manchester street, n.e. - atlanta, georgia 30324 - phone (404) 873-2152

DO NOT DUPLICATE WITHOUT PERMISSION

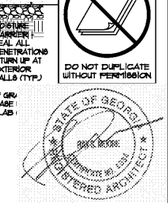

A7.11

Order Plans @ WWW.LDLine.com