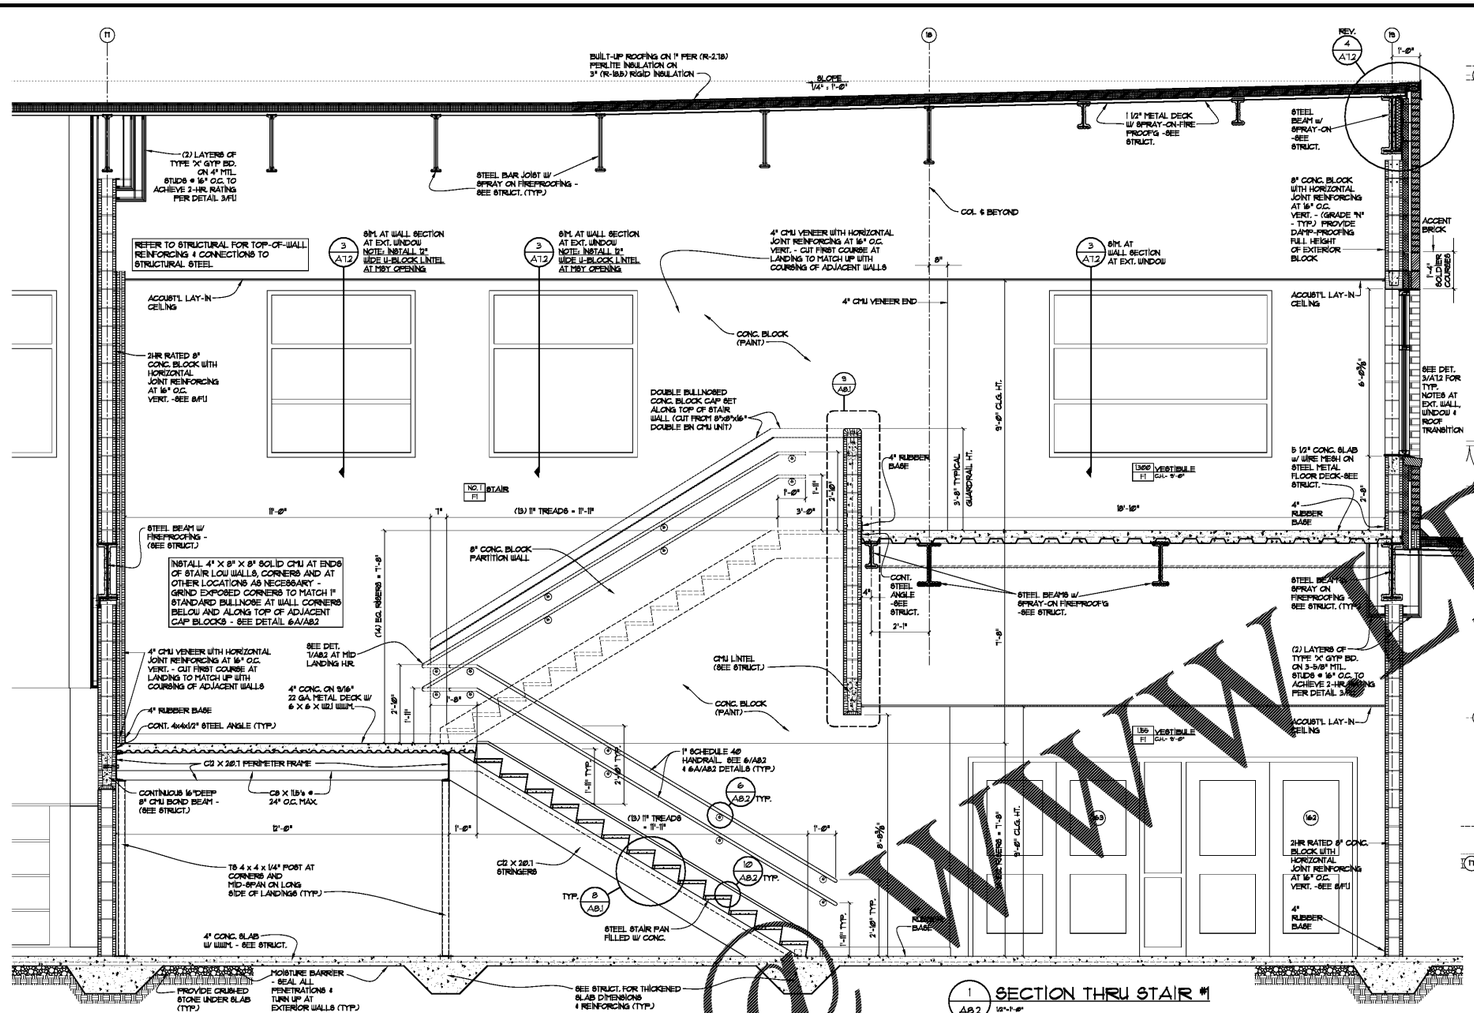

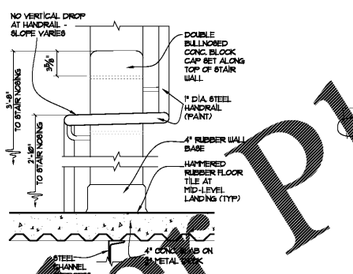

7 A8.2 TYPICAL RAIL ELEV. AT MID LANDING
1 1/2" = 1'-0"

8 A8.2 TYPICAL RAIL PLAN AT MID LANDING
1 1/2" = 1'-0"

9 A8.2 MID-LANDING CONN. DET. @ STAIR SIDEWALL (TYP.)
1" = 1'-0"

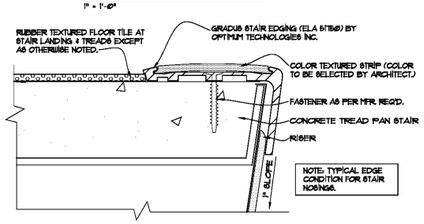

10 A8.2 TYPICAL STAIR NOSING DETAIL
NOT TO SCALE

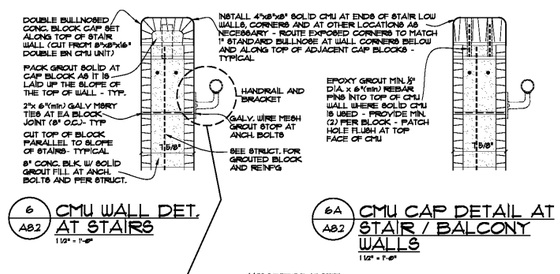

6 A8.2 CMU WALL DET. AT STAIRS
1 1/2" = 1'-0"

6A A8.2 CMU CAP DETAIL AT STAIR / BALCONY WALLS
1 1/2" = 1'-0"

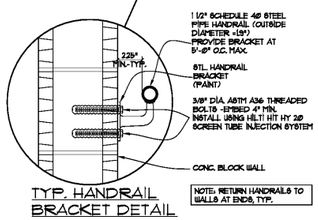

TYP. HANDRAIL BRACKET DETAIL

DRAWING ISSUE RECORD

DATE:	REVISIONS:	NO.
11-1-18	ISSUE TO BID	

HARMONY LELAND-CHILES MIDDLE SCHOOL
REPLACEMENT ELEMENTARY SCHOOL
6326 FACTORY SHOALS ROAD
TABLETON, GA 30726
FOR COBB COUNTY SCHOOL DISTRICT
COBB PROJECT NO. A8064 / DOE FACILITY CODE #785

DATE: JULY 16, 2018
JOB NO. 814-1822-18
DWG. BY: AK
CK:

cunningham, forehand, matthews & moore, architects, inc. - 2011 manchester street, n.e. - atlanta, georgia 30324 - phone (404) 873-2152

DO NOT DUPLICATE WITHOUT PERMISSION

STATE OF GEORGIA
BRYCE BROOME
REGISTERED ARCHITECT

A8.2

Order Plans @ WWW.EDLine.com