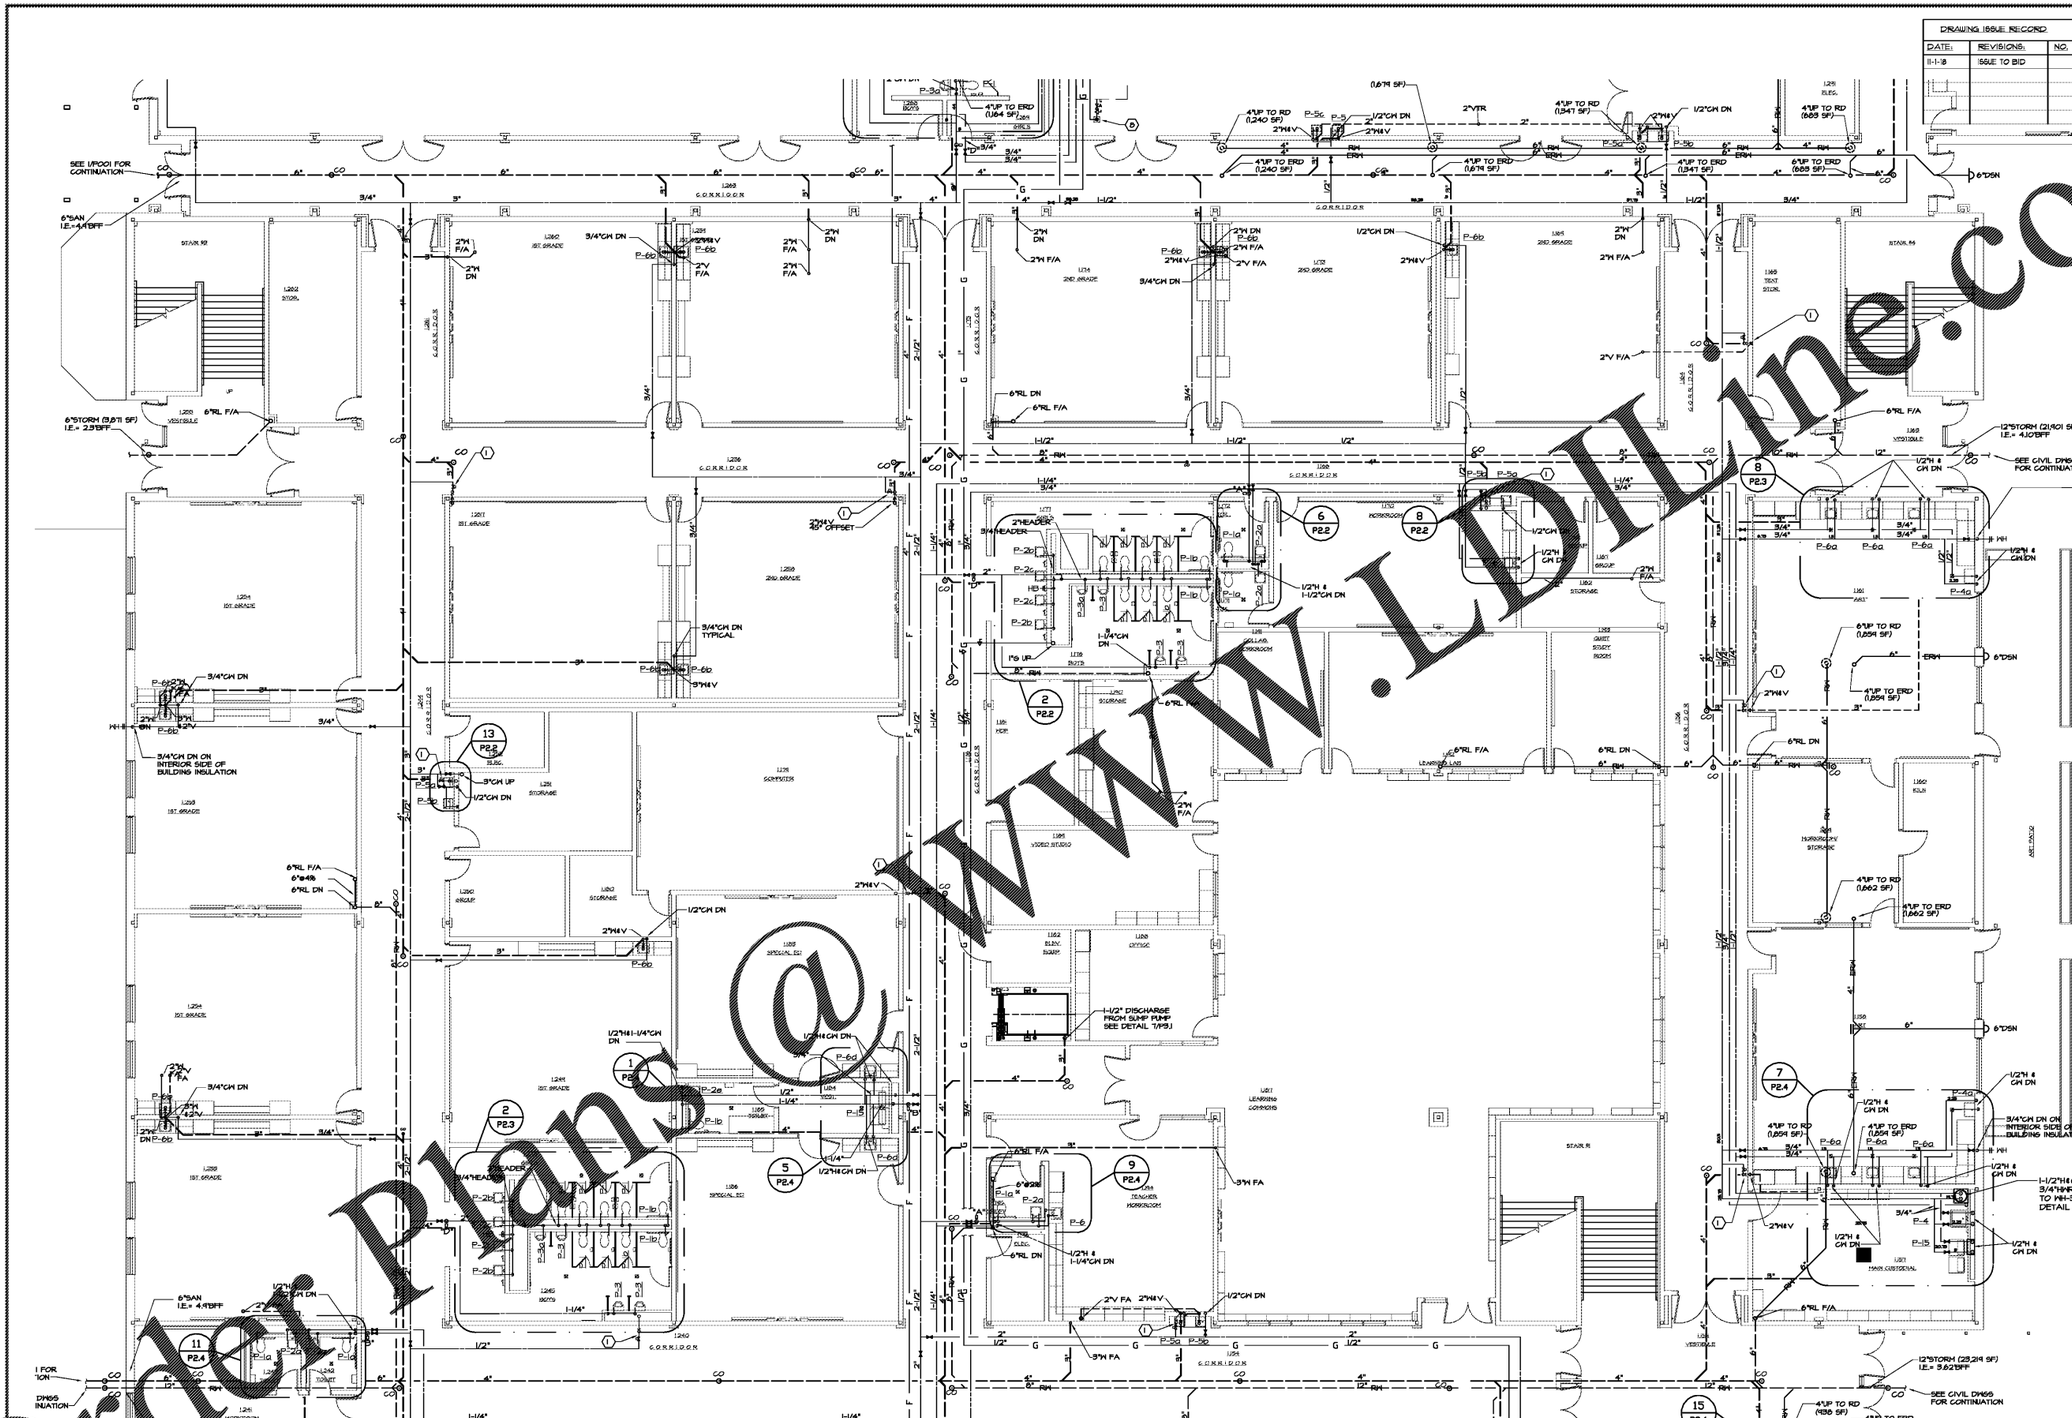

1 MAIN LEVEL PARTIAL PLAN - PLUMBING
P1.3 1/8"=1'-0"

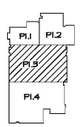

MAIN LEVEL KEY PLAN

DO NOT DUPLICATE WITHOUT PERMISSION

GEORGIA REGISTERED PROFESSIONAL ENGINEER MICHAEL W. DILLON

SPURLOCK & ASSOCIATES, INC.
consulting engineers
2970 Clairmont Rd., Suite 620 | Atlanta, GA 30329
P: 404.633.0245 | F: 404.633.1756
JOB NO. 1822

DRAWING ISSUE RECORD		
DATE:	REVISIONS:	NO.
11-1-18	ISSUE TO BID	

HARMONY LELAND-CIA
REPLACEMENT ELEMENTARY SCHOOL
6326 FACTORY SHOALS RD., SW
MABLETON, GA 30126
FOR COBB COUNTY SCHOOL DISTRICT
COBB COUNTY, GA
CCSD PROJECT No. A004 / DOE FACILITY CODE

DATE: JULY 16, 2018
JOB NO. 8-L-D02-18
DWG. BY J.C.F.
CHK. M.W.D.

cunningham forehand matthews & moore

cunningham, forehand, matthews & moore, architects, inc. - 2011 manchester street, n.e. - atlanta, georgia 30324 - phone (404) 873-2152

P1.3

Order Plans @ www.LDILine.com