DRAWING ISSUE RECORD		
DATE:	REVISIONS:	NO.
11-1-18	ISSUE TO BID	

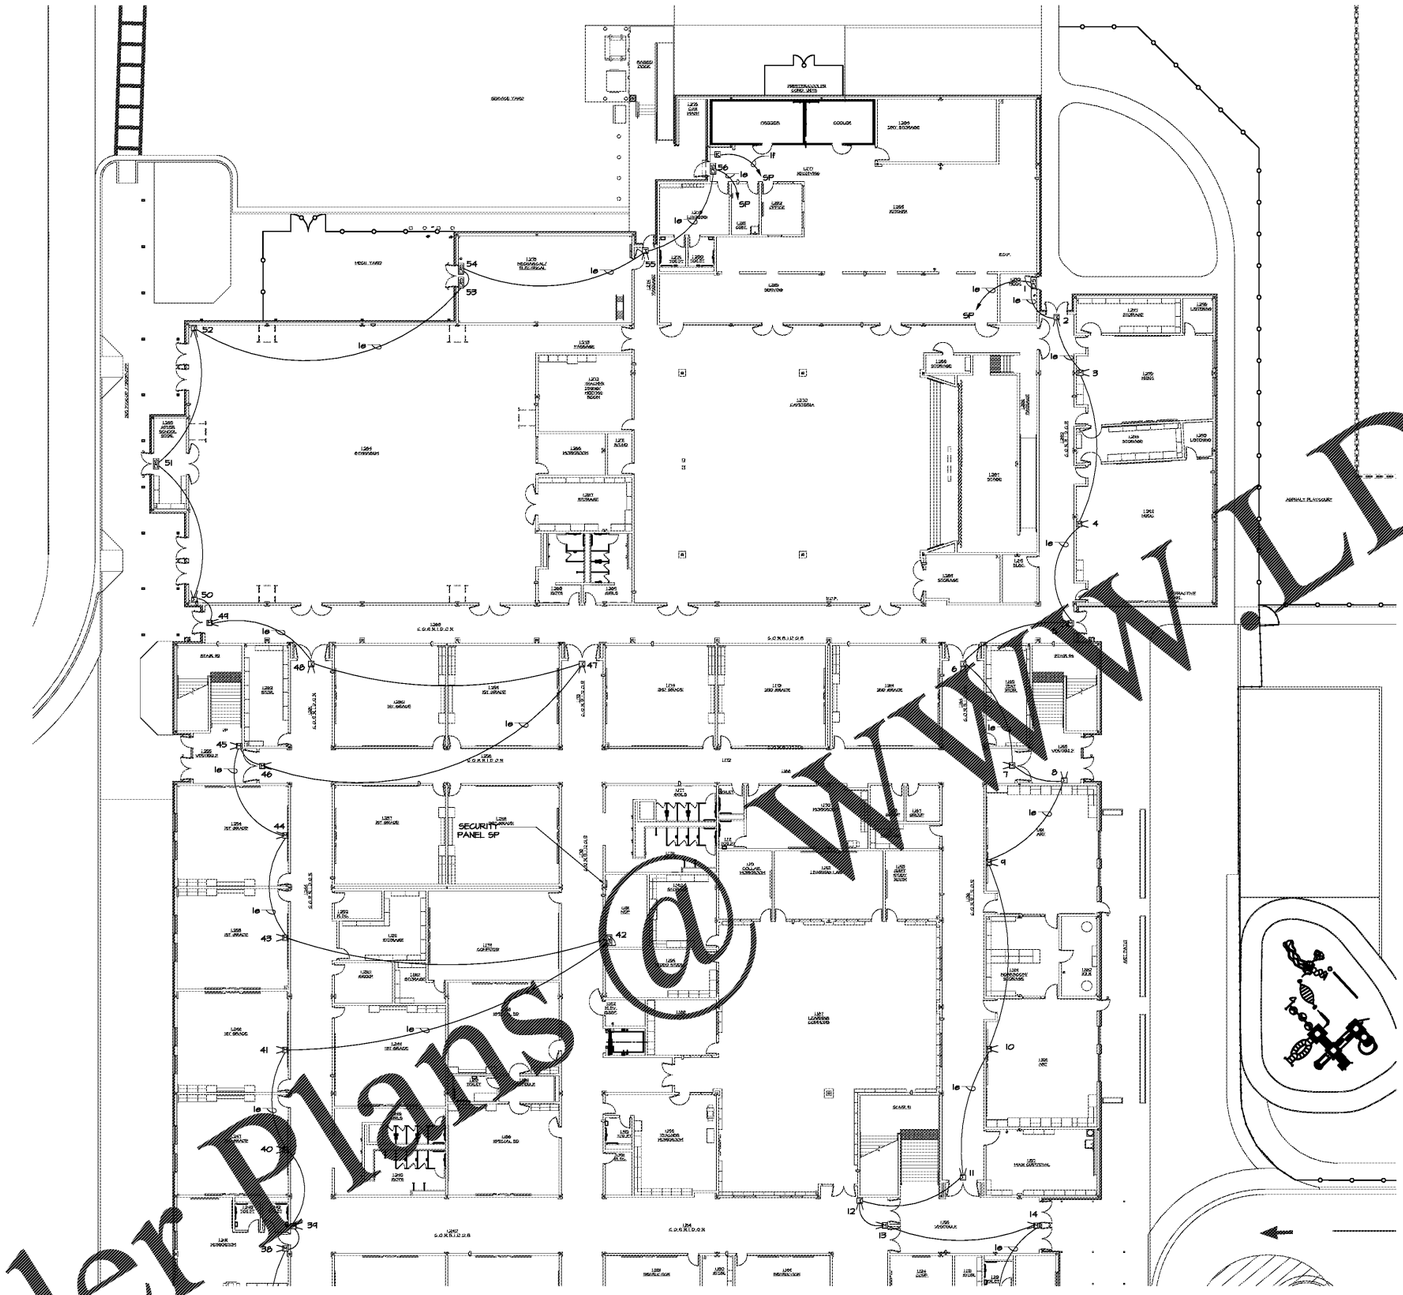

1 E5.1 MAIN LEVEL FLOOR PLAN - SECURITY
1/16"=1'-0"

SECURITY CABLE LEGEND	
SYMBOL	DESCRIPTION
e	WEST PENN #252545 (4416) MOTION SENSORS
f	WEST PENN #252448 (4418) KEY PADS
	*NOTE: ALL CABLE IS PLENUM RATED

SECURITY LEGEND	
SYMBOL	DESCRIPTION
M	MOTION DETECTOR - WALL MOUNT 6' BELOW CLG. NUMBER INDICATES DEVICE ADDRESS CLASSROOMS - WIDE ANGLE CORRIDORS, CAF. & GYM - NARROW BEAM
K	KEY PAD - 48" AFF IN RECESSED LOWELL BLS-1 BOX.
DS	DOOR SWITCH
	CONTROL PANEL

HARMONY LELAND - CLARKSTON
REPLACEMENT ELEMENTARY SCHOOL
6326 FACTORY SHOALS RD.
MABLETON, GA 30126
FOR COBB COUNTY SCHOOL DISTRICT
COBB COUNTY, GEORGIA
CCSD PROJECT NO. ADM / DOE FACILITY CODE

JOB NO.	DWG. BY	CHK'D BY
2018_2021-18	G.S.H.	G.L.K.

DATE: JAN. 16, 2018

Order Plans @ WWW.LDILine.com

DO NOT DUPLICATE WITHOUT PERMISSION

GEORGIA REGISTERED No. 25911 PROFESSIONAL ENGINEER CLINTON KELLETT IV

SPURLOCK & ASSOCIATES, INC.
consulting engineers
2970 Clairmont Rd., Suite 620 | Atlanta, GA 30329
P: 404.633.0245 | F: 404.633.1756
JOB NO. 1822

cunningham, forehand, matthews & moore, architects, inc. - 2011 manchester street, n.e. - atlanta, georgia 30324 - phone (404) 873-2152

cunningham forehand matthews

E5.1