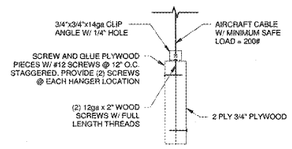

6 A-503 CEILING GRID DETAIL SECTION
3" = 1'-0"

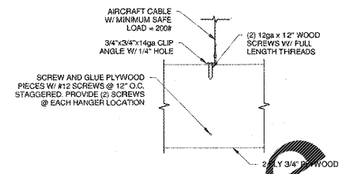

7 A-503 CEILING GRID DETAIL
3" = 1'-0"

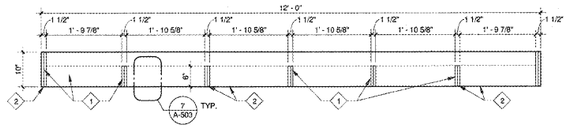

6 A-503 BEDDING CEILING GRID SECTION
3/4" = 1'-0"

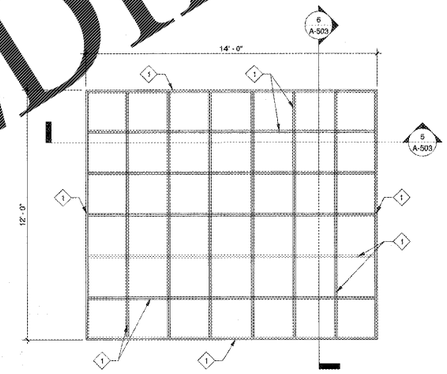

4 A-503 BEDDING CEILING GRID PLAN
3/8" = 1'-0"

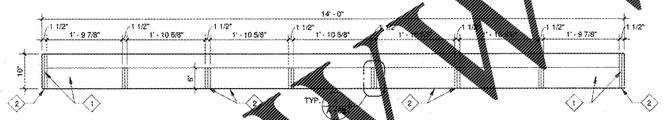

5 A-503 BEDDING CEILING GRID SECTION
3/4" = 1'-0"

OPEN CEILING GRID (BEDDING ENTRY CLOUD) NOTES	FINISH
GENERAL NOTE: ALL WOOD SURFACES TO BE SANDED SMOOTH, SPRAY PRIMED, AND PAINTED. CEILING GRIDS TO BE SUSPENDED FROM SUSPENSIN BRACKETS WITH AIRCRAFT CABLE. SUSPENSION LOCATIONS TO BE SPACED A MAXIMUM OF 4'-0" O.C. OR AS REQUIRED BY LOCAL CODE. ALL HARDWARE TO BE PAINTED TO MATCH.	
1 2 PLY 3/4" PLYWOOD. VENEER CORE BIRCH.	W-1, P-3
2 EDGE BANDING (ON ALL BOTTOM SECTIONS)	P-3

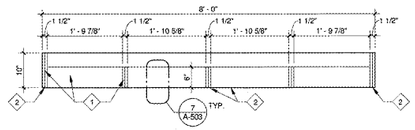

3 A-503 LIFESTYLE CEILING GRID SECTION
3/4" = 1'-0"

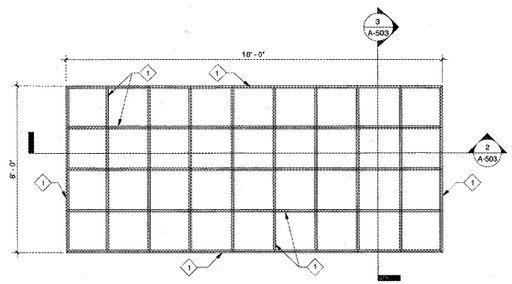

1 A-503 LIFESTYLE CEILING GRID PLAN
3/8" = 1'-0"

OPEN CEILING GRID (BEDDING ENTRY CLOUD) NOTES	FINISH
GENERAL NOTE: ALL WOOD SURFACES TO BE SANDED SMOOTH, SPRAY PRIMED, AND PAINTED. CEILING GRIDS TO BE SUSPENDED FROM SUSPENSIN BRACKETS WITH AIRCRAFT CABLE. SUSPENSION LOCATIONS TO BE SPACED A MAXIMUM OF 4'-0" O.C. OR AS REQUIRED BY LOCAL CODE. ALL HARDWARE TO BE PAINTED TO MATCH.	
1 2 PLY 3/4" PLYWOOD. VENEER CORE BIRCH.	W-1, P-1
2 EDGE BANDING (ON ALL BOTTOM SECTIONS)	P-1

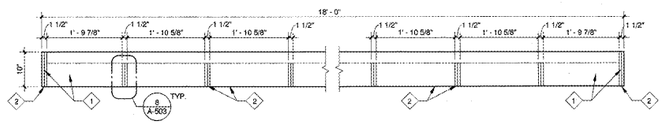

2 A-503 LIFESTYLE CEILING GRID SECTION
3/4" = 1'-0"

Order Plans @ WWW.LDILine.com

ROBERTSON INDIA ROOF
ARCHITECTS ENGINEERS
3460 Preston Ridge Rd. Suite 275 / Alpharetta, GA. 30005
770.674.2600 / www.rirarchitects.com

STATE OF GEORGIA
DUANE P. ROOF
14
REGISTERED ARCHITECT

ASHLEY HOMESTORE
2475 MARKETPLACE BLVD
Cumming, GA 30040
FOR:
ASHLEY HOMESTORE
One Ashley Way
Arcadia, WI 54612

REVISIONS

SHEET TITLE
INTERIOR DETAILS. PLANS, ELEVATIONS AND SECTIONS

DATE
10-29-2018

PROJECT NUMBER
18-303

SHEET NUMBER
A-503