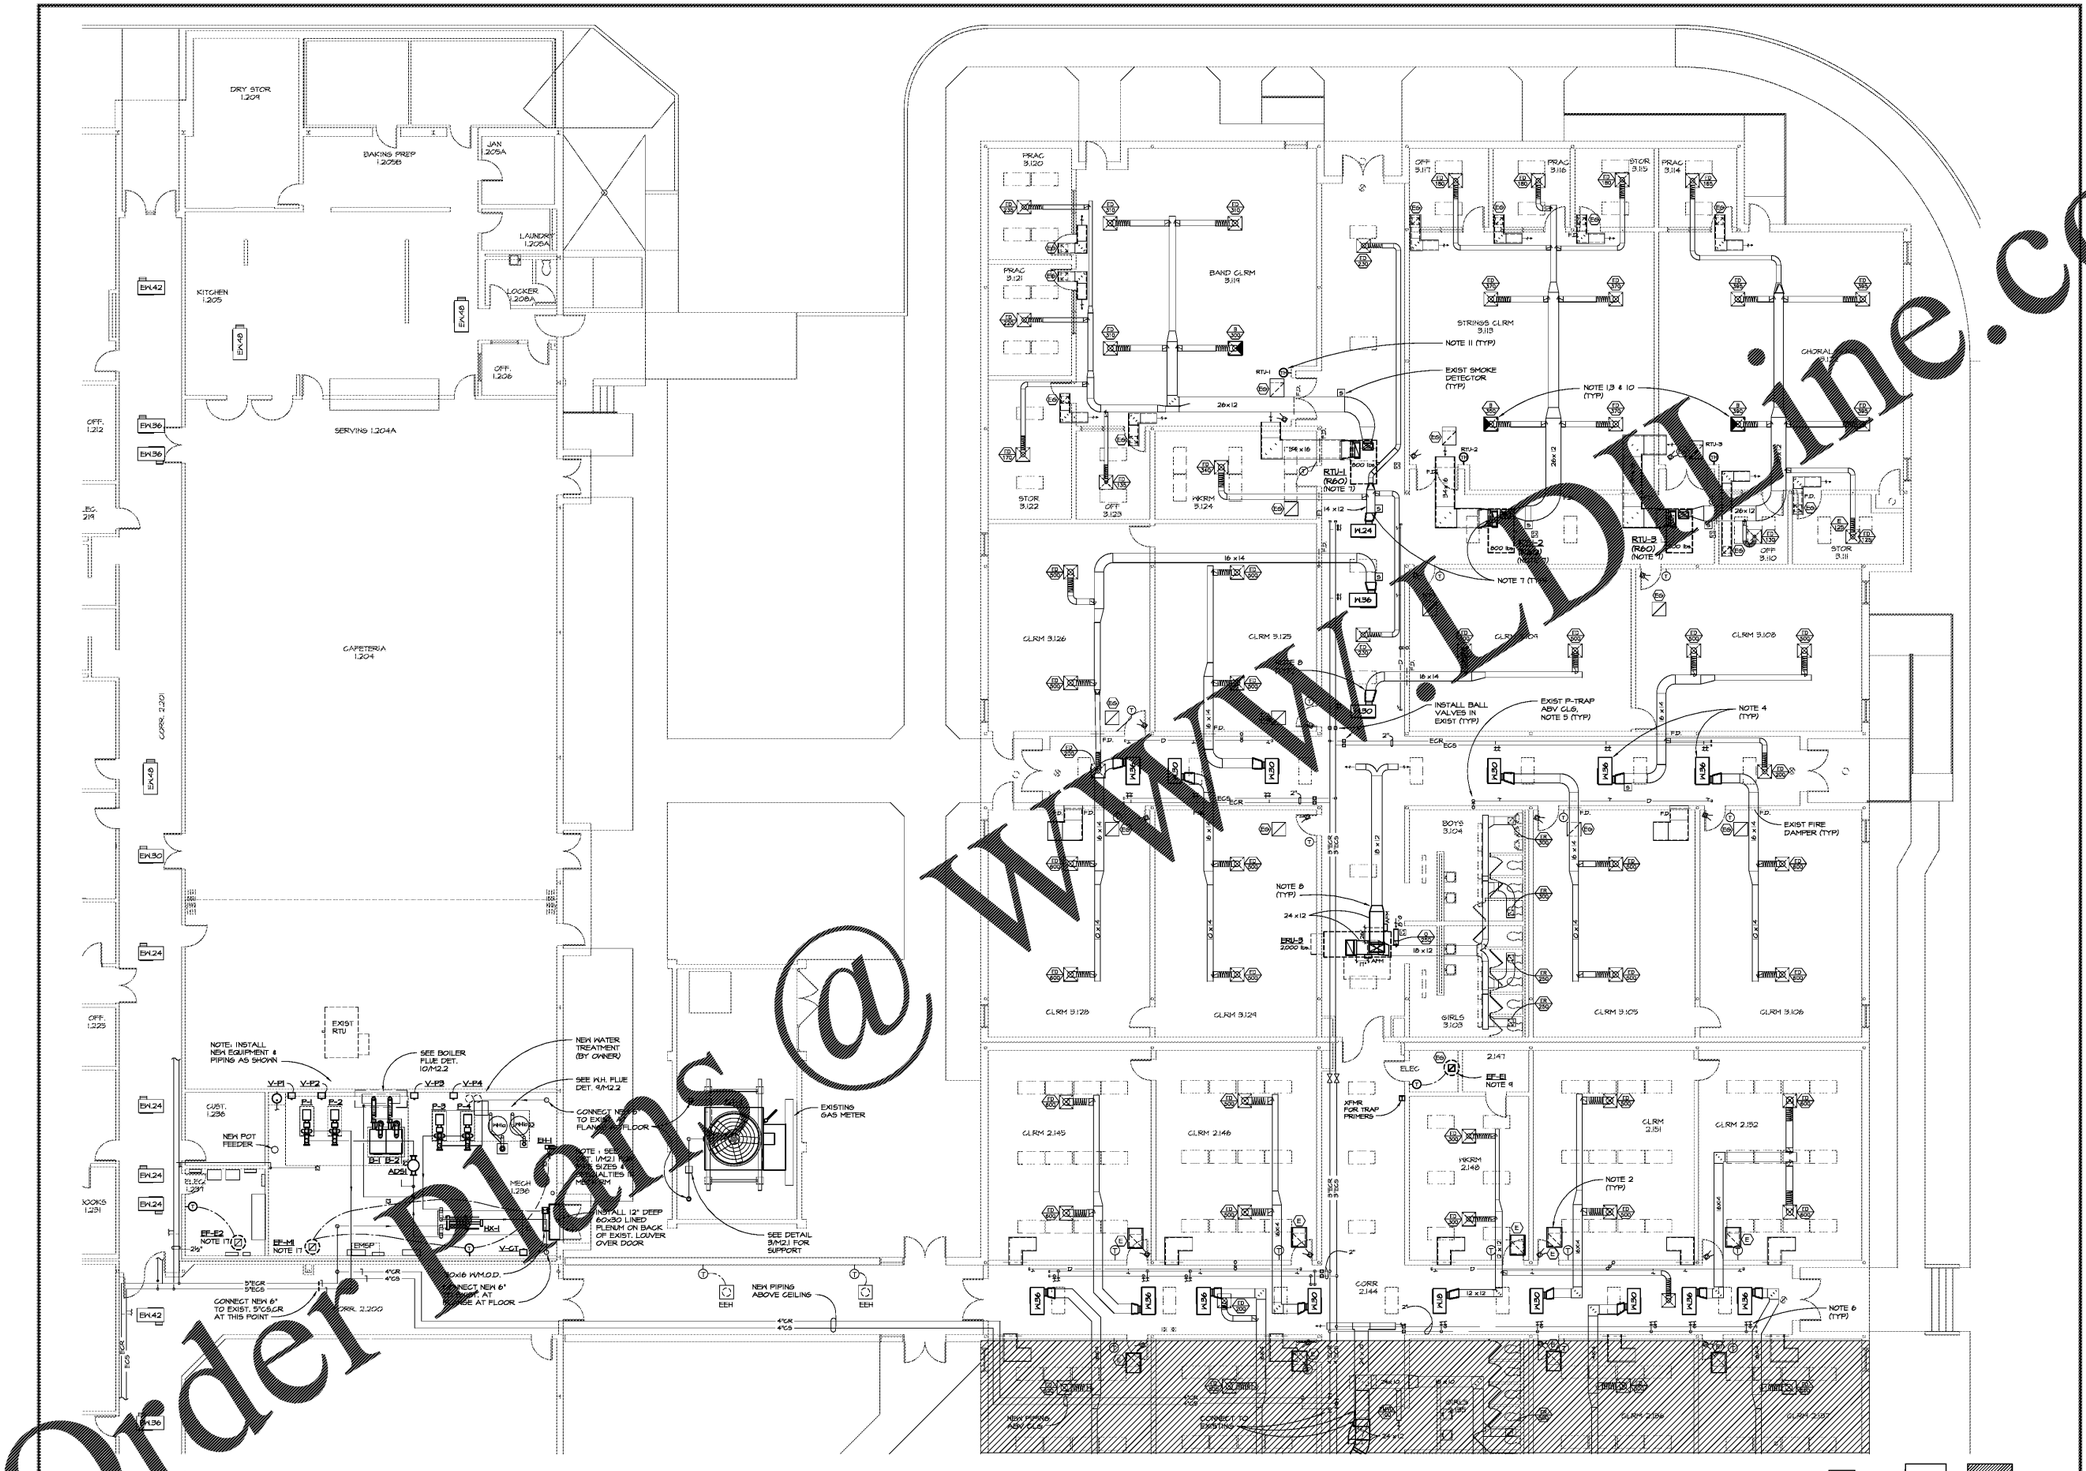

1 PARTIAL FLOOR PLAN - HVAC
M1.12 1/8"=1'-0"
SEE M-1.11 FOR NOTES

KEY PLAN
NO SCALE

1823

Order Plans @ WWW.DLine.com

CGLS ARCHITECTS
CHAPMAN GRIFFIN LANIER SUSSENBACH ARCHITECTS
© 20
THIS DRAWING AND THE DIMENSIONS AND INFORMATION WHICH APPEAR HEREON ARE THE PROPERTY OF THE ARCHITECT AND MAY NOT BE USED OR REPRODUCED WITHOUT HIS WRITTEN PERMISSION.

RELEASED FOR CONSTRUCTION

CONSULTANT
SPURLOCK ASSOCIATES, INC
2970 Clairmont Rd., Suite 620
Atlanta, GA 30329
P: 404.633.0245
F: 404.633.1756

SEAL
GEORGIA REGISTERED No. 21054 PROFESSIONAL ENGINEER MICHAEL W. DILLON

DATE	NO.	DESCRIPTION
10/11/18		GDOT FINAL SUBMITTAL
10/29/18		ISSUE FOR BID

FIVE FORKS MIDDLE SCHOOL
HVAC & ROOFING RENOVATIONS
FACILITY NO. 667-0279
3250 River Drive, Lawrenceville, GA 30044
GWINNETT COUNTY SCHOOL DISTRICT

SHEET TITLE
PARTIAL FLOOR PLAN - HVAC

PROJECT NO. 18007.02
DATE OCTOBER 11, 2018
DRAWN BY: M.W.D.
CHECKED BY: M.W.D.
SHEET NO. M-1.12

CHAPMAN GRIFFIN LANIER SUSSENBACH ARCHITECTS
400 Colonial Center Parkway, Suite 140 • Atlanta, Georgia 30339 Phone: 404.733.5400 Fax: 404.733.5404