NOTE: REMOVE & SALVAGE EXISTING RTU FROM AUDITORIUM. REINSTALL RTU ON NEW CURB AT AUXILIARY GYMNASIUM. SEE MEP. PROVIDE ADDITIONAL SUPPORTS TO EXISTING ROOF JOISTS, SEE STRUCTURAL.

ROOF LEGEND

- EXISTING GUTTER & DOWNSPOUT
- ROOF SLOPE - 1/4" PER FOOT MIN. U.N.O
- ROOF ARE TO BE PATCHED
- ROOF CRICKET - TAPERED INSULATION MIN. SLOPE 1/4" PER FOOT

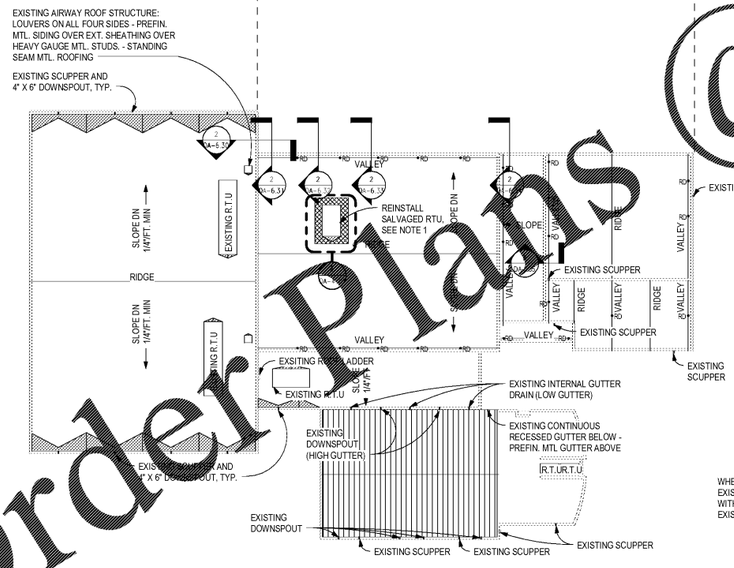

1 DA-4.10 RENO ROOF PLAN
1" = 30'-0"

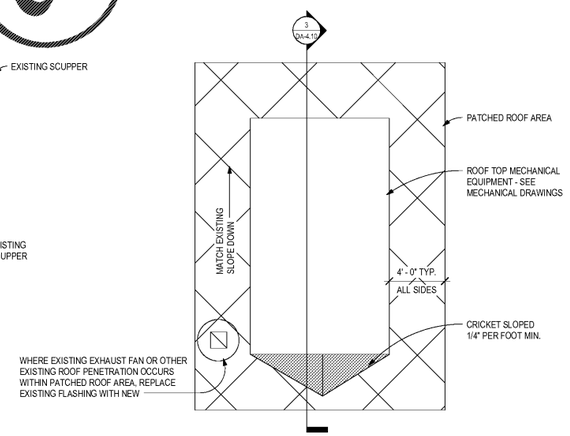

2 DA-4.10 DETAIL - NEW R.T.U
1/4" = 1'-0"

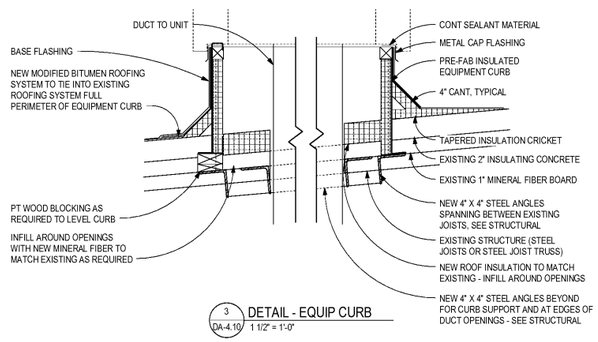

3 DA-4.10 DETAIL - EQUIP CURB
1 1/2" = 1'-0"

NOTE: SEE STRUCTURAL DRAWING FOR ADDITIONAL JOIST REINFORCING

Order Plans @ WWW.LDILine.com

Architecture Planning Facilitation Design

CGLS ARCHITECTS

CHAPMAN GRIFFIN LANIER SUSSENBACH ARCHITECTS, INC.

© 2018
THIS DRAWING AND THE DESIGNS OF THE ARCHITECT AS AN INSTRUMENT OF SERVICE ARE AND SHALL REMAIN THE PROPERTY OF THE ARCHITECT. NO PART OF THIS DRAWING SHALL BE COPIED, DISCLOSED OR USED IN ANY FORM WITHOUT THE PRIOR WRITTEN PERMISSION OF THE ARCHITECT.

RELEASED FOR CONSTRUCTION

SEAL

STATE OF GEORGIA
ROGER C. SUSSENBACH
CERTIFICATE NO. 016510
REGISTERED ARCHITECT

DATE	NO.	DESCRIPTION
03/27/18		GDOE PRELIMINARY SUBMITTAL - DESIGN DEVELOPMENT
06/19/18		GDOE CONSTRUCTION DOCUMENTS
08/17/18		GDOE CHECK-SET/ PERMIT SET
10/10/18		FINAL GDOE SUBMITTAL
11/01/18		ISSUED FOR PROPOSAL

CHAPMAN GRIFFIN LANIER SUSSENBACH ARCHITECTS
400 Galleria Pkwy · Suite 100 · Atlanta, Ga 30339 · Phone: 404.733.5493

DOE FACILITY CODE: 660-3066

RIVERWOOD HIGH SCHOOL-PHASE 3-8
AUDITORIUM/GYMNASIUM ADDITION

5900 RAIDER DRIVE NW SANDY SPRINGS, GA 30328

FULTON COUNTY SCHOOLS RFP NO. 411-19

SHEET TITLE
PHASE 3 EXISTING DEMO ROOF PLAN

PROJECT NO. 16015.02

DATE: 09/17/18

DRAWN BY: Author
CHECKED BY: Checker

SHEET NO.
DA-4.10