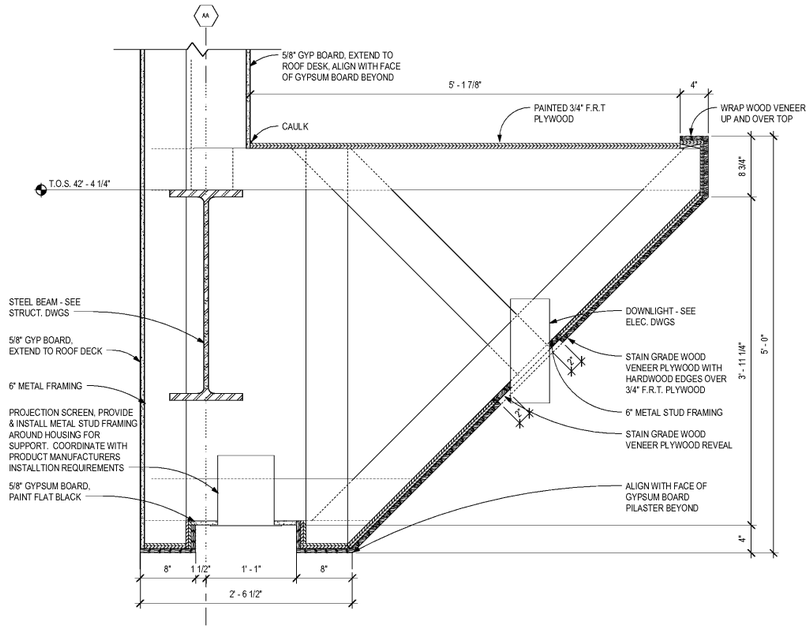

1 A-6.72 SECTION DETAIL @ PROSCENIUM
1 1/2" = 1'-0"

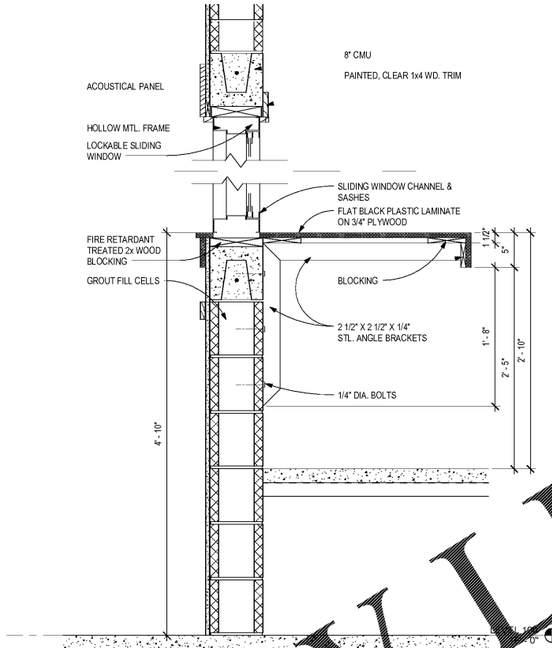

3 A-6.72 SECTION - CONTROL ROOM
1 1/2" = 1'-0"

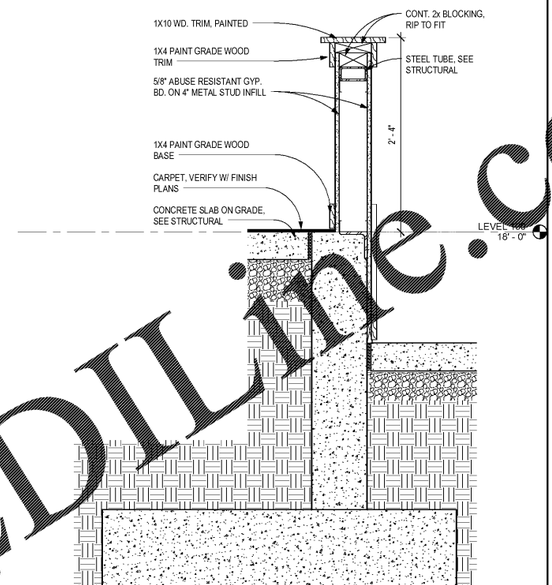

4 A-6.72 LOW WALL SECTION @ AUDITORIUM
1 1/2" = 1'-0"

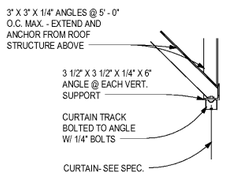

2 A-6.72 CURTAIN TRACK DETAIL
1" = 1'-0"

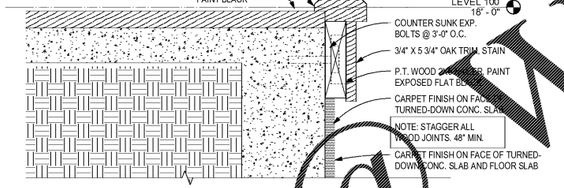

5 A-6.72 STAGE EDGE DETAIL
3" = 1'-0"

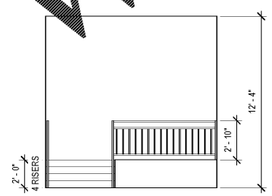

6 A-6.72 HANDICAP CHAIR LIFT
1/4" = 1'-0"

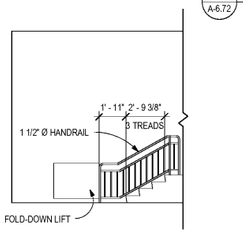

7 A-6.72 HANDICAP CHAIR LIFT SECTION
1/4" = 1'-0"

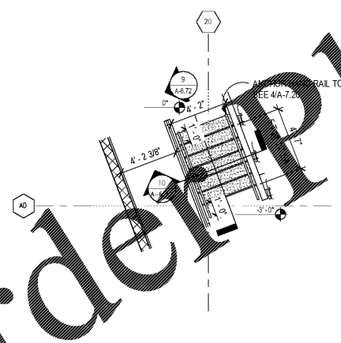

8 A-6.72 ENLARGED PLAN - STAGE STAIR
1/4" = 1'-0"

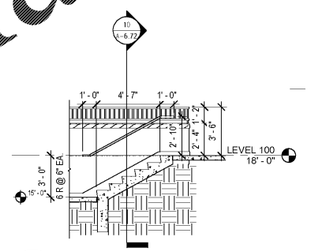

9 A-6.72 SECTION - STAGE STAIR
1/4" = 1'-0"

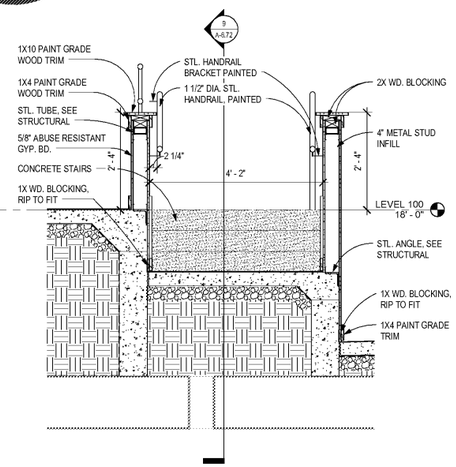

10 A-6.72 CROSS SECTION - STAGE STAIR
3/4" = 1'-0"

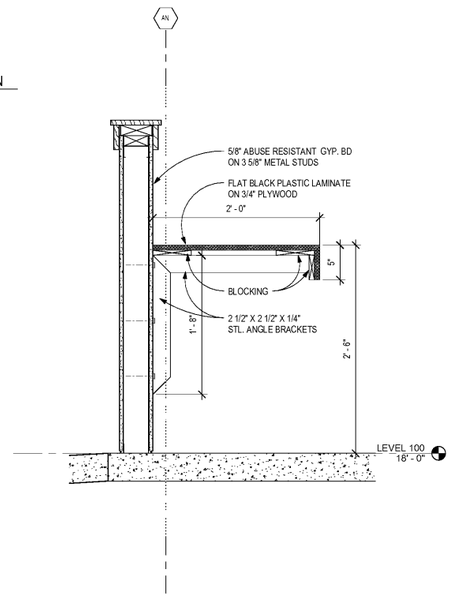

11 A-6.72 sd3_Aud Sound Table
1 1/2" = 1'-0"

Order Plans @ WWW.LDLine.com

CGLS ARCHITECTS
CHAPMAN GRIFFIN LANIER SUSSENBACH ARCHITECTS, INC.
© 2018
THIS DRAWING AND THE DESIGNS OF THE ARCHITECTURAL WORKS EMBODIED THEREIN ARE, AS AN UNPUBLISHED WORK, THE PROPERTY OF CHAPMAN GRIFFIN LANIER SUSSENBACH ARCHITECTS, INC. AND ARE NOT TO BE USED IN WHOLE OR IN PART FOR ANY PURPOSE WHATSOEVER WITHOUT THE WRITTEN PERMISSION OF CHAPMAN GRIFFIN LANIER SUSSENBACH ARCHITECTS, INC.

RELEASED FOR CONSTRUCTION

SEAL

STATE OF GEORGIA
ROBERT G. SUSSENBACH
CERTIFICATE No. 020
REGISTERED ARCHITECT

DATE	NO.	DESCRIPTION
03/27/18		GDOE PRELIMINARY SUBMITTAL - DESIGN DEVELOPMENT
06/19/18		GDE CONSTRUCTION DOCUMENTS
09/17/18		GDOE CHECK-SET/ PERMIT SET
10/10/18		FINAL GDOE SUBMITTAL
11/01/18		ISSUED FOR PROPOSAL

CHAPMAN GRIFFIN LANIER SUSSENBACH ARCHITECTS
400 Galleria Pkwy · Suite 100 · Atlanta, Ga 30339 · Phone: 404.733.5493

DOE FACILITY CODE: 660-3066
RIVERWOOD HIGH SCHOOL-PHASE 3-8
AUDITORIUM/GYMNASIUM ADDITION
5900 RAIDER DRIVE NW SANDY SPRINGS, GA 30328
FULTON COUNTY SCHOOLS RFP NO. 411-19

SHEET TITLE
MISCELLANEOUS DETAILS - AUDITORIUM

PROJECT NO. 16015.02
DATE: 09/17/18
DRAWN BY: Author
CHECKED BY: Checker

SHEET NO.
A-6.72