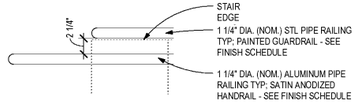

PLAN @ GUARDRAIL & HANDRAIL

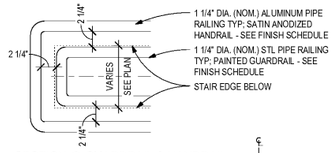

SECTION @ GUARDRAIL & HANDRAIL CENTER CONDITION

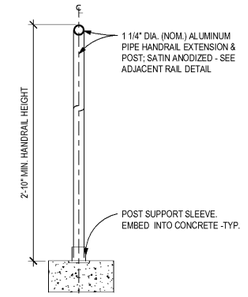

SECTION @ HANDRAIL EXTENSION

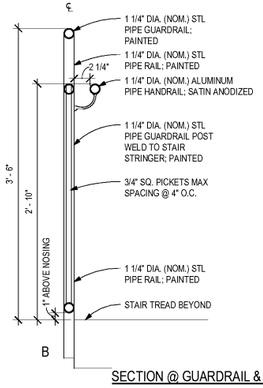

SECTION @ GUARDRAIL & HANDRAIL

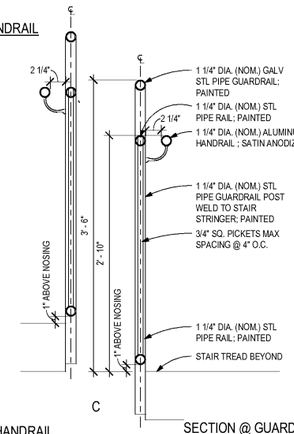

SECTION @ GUARDRAIL & HANDRAIL CENTER CONDITION

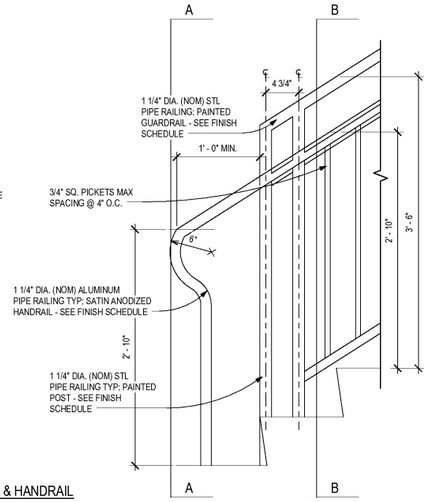

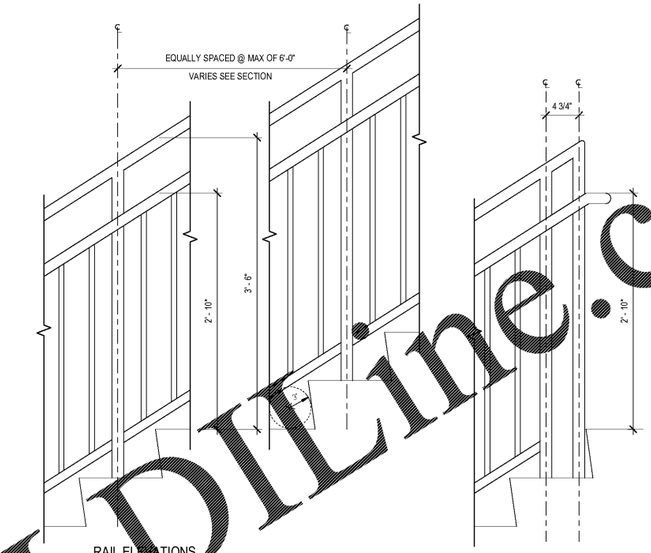

RAIL ELEVATIONS

1 TYPICAL GUARDRAIL & HANDRAIL @ STEEL PAN EXIT STAIRS
A-7.20 1 1/2" = 1'-0"

PLAN @ WALL MOUNTED HANDRAIL EXTENSION

SECTION @ WALL MOUNTED HANDRAIL

2 TYPICAL WALL MOUNTED HANDRAIL
A-7.20 1 1/2" = 1'-0"

ELEVATION @ WALL MOUNTED HANDRAIL

4 INTERMEDIATE HANDRAIL ELEVATION
A-7.20 1" = 1'-0"

5 STAIR SECTION @ LANDING
A-7.20 1" = 1'-0"

3 STAIR SECTION @ LANDING - OFFSET
A-7.20 1" = 1'-0"

Order Plans @ WWW.LDLine.com

CGLS ARCHITECTS
Architecture Planning Facilitation Design
CHAPMAN, GRIFFIN, LANIER, SUSSENBACH ARCHITECTS, INC.
© 2018

RELEASED FOR CONSTRUCTION

SEAL
STATE OF GEORGIA
ROBERT G. SUSSENBACH
CERTIFICATE No. 020102
REGISTERED ARCHITECT

DATE	NO.	DESCRIPTION
03/27/18		CCDE PRELIMINARY SUBMITTAL - DESIGN DEVELOPMENT
06/19/18		100% CONSTRUCTION DOCUMENTS
09/17/18		CCDE CHECK - SET/ PERMIT SET
10/10/18		FINAL CCDE SUBMITTAL
11/01/18		ISSUED FOR PROPOSAL

CHAPMAN GRIFFIN LANIER SUSSENBACH ARCHITECTS
400 Colonial Pkwy · Suite 100 · Atlanta, Ga 30339 · Phone: 404.733.5493

DOE FACILITY CODE: 660 3066
RIVERWOOD HIGH SCHOOL-PHASE 3-8
AUDITORIUM/GYMNASIUM ADDITION
5900 RAIDER DRIVE NW SANDY SPRINGS, GA 30328
FULTON COUNTY SCHOOLS RFP NO. 411-19

SHEET TITLE
RAIL DETAILS

PROJECT NO. 16015.02
DATE: 09/17/18
DRAWN BY: Author
CHECKED BY: Checker

SHEET NO.
A-7.20