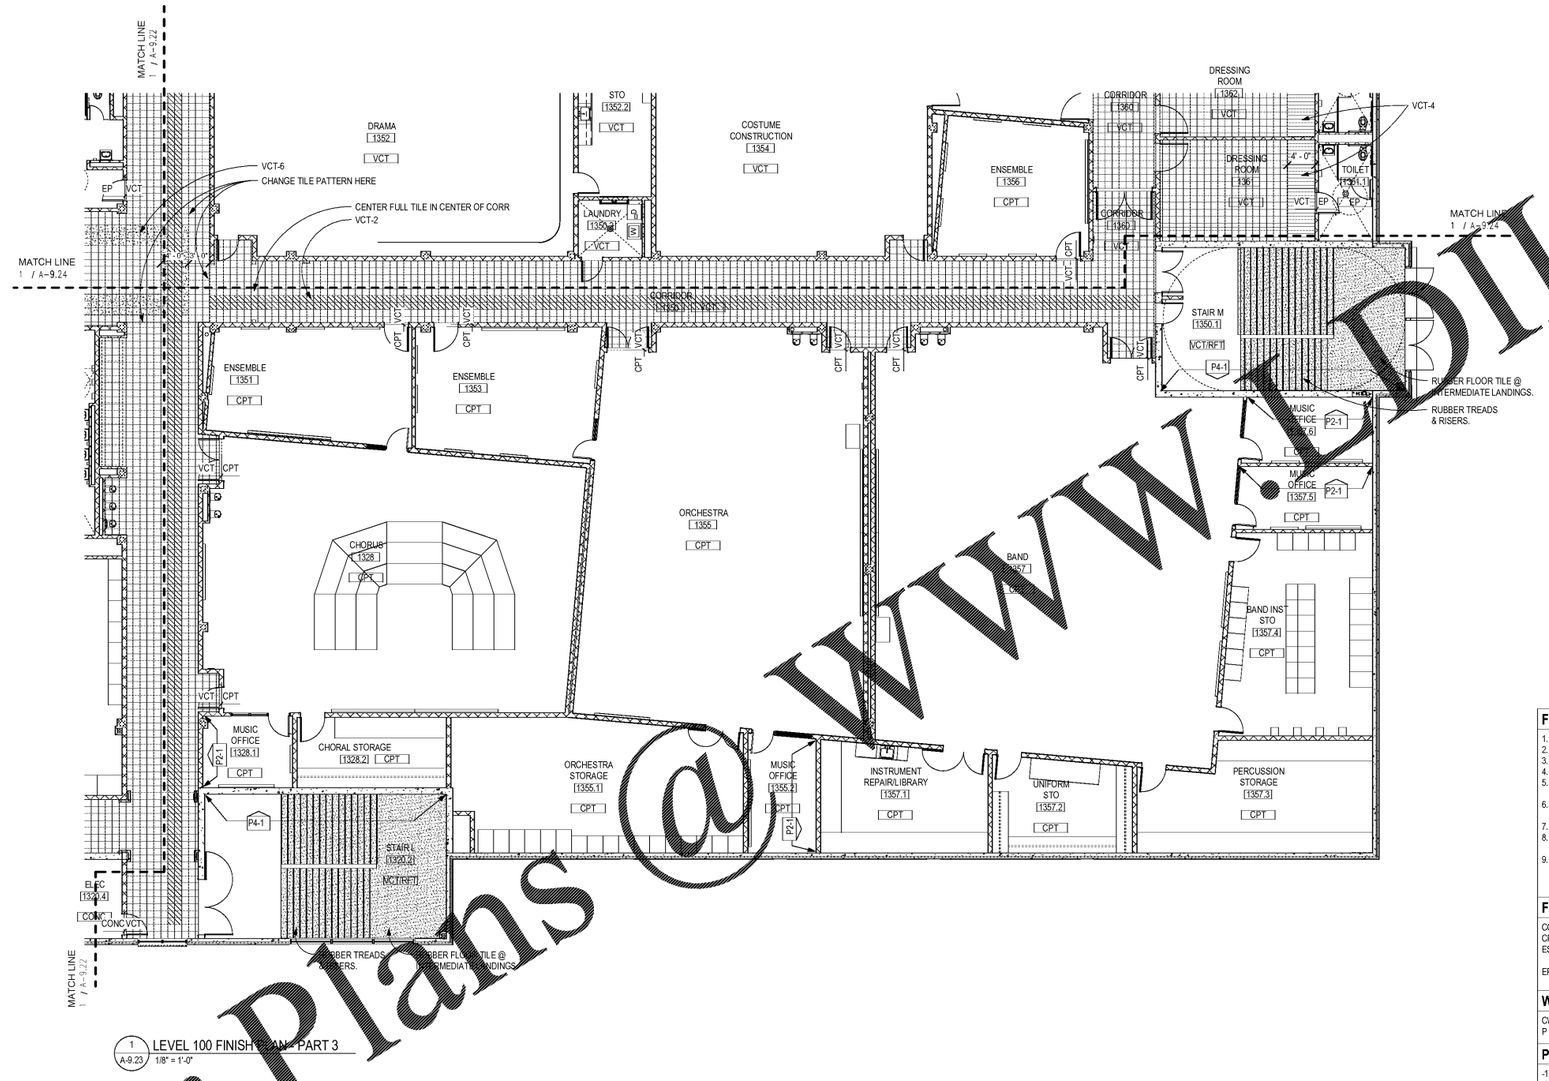

1 LEVEL 100 FINISH PLAN - PART 3
A-9.23 1/8" = 1'-0"

FINISH NOTES

1. ALL VCT FLOORS TO BE VCT-1 UNO.
2. ALL CPT FLOOR TO BE CPT-1 UNO.
3. ALL WALLS TO BE P1-1 UNO.
4. ALL FLOOR PATTERNS TO BEGIN CENTER / CENTER UNO.
5. PROVIDE TRANSITIONS BETWEEN ADJACENT FLOOR FINISHES AS INDICATED IN SILL DETAILS ON SHEET A-8.30.
6. SEE FINISH SCHEDULE IN SPECIFICATION APPENDIX A FOR LOCATIONS OF EPOXY PAINT.
7. ALL CLASSROOM VCT TO ALIGN WITH VCT IN ADJOINING CORRIDOR.
8. PROVIDE METAL EDGE STRIPS AT TRANSITIONS BETWEEN EPOXY FLOORING & VCT.
9. AT DRAMA CLASSROOM, STAGE, BACK STAGE & UNLOADING/ LOADING AREA - PAINT ALL WALLS & CEILING/ UNDERSIDE OF STRUCTURE BLACK. PROVIDE BLACK VCT@ FLOOR FINISH EXCEPT WHERE WOOD IS INDICATED.

FLOORING NOTES

CONC	SEALED CONCRETE	MT	MARBLE THRESHOLD
CPT	CARPET	PT	PORCELAIN TILE
ESD	ELECTRO STATIC DISSIPATIVE TILE	RFT	RUBBER FLOOR TILE
		TERR	PRECAST TERRAZZO / TERRAZZO TILE
EP	EPOXY	VCT	VINYL COMPOSITION TILE
		RAS	RESILIENT ATHLETIC SURFACING

WALL NOTES

CWT	CERAMIC WALL TILE
P	PAINT

PAINT SYSTEM LEGEND

-1	EGGSHELL
-2	FLAT (CEILING ONLY)
-3	SEMI-GLOSS (STANDARD)
-4	HIGH-GLOSS
-5	ALKYD FOR CMU

P2-1 PAINT SYSTEM
PAINT COLOR
(REFERENCE FINISH
LIST FOR TYPE)

KEYPLAN

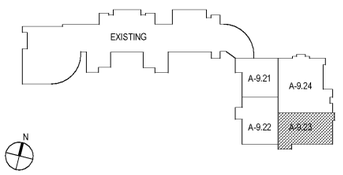

CHAPMAN GRIFFIN LANIER SUSSENBACH ARCHITECTS
400 Galleria Pkwy · Suite 100 · Atlanta, Ga 30339 · Phone: 404.733.5493

Architecture Planning Facilitation Design

CGLS ARCHITECTS

CHAPMAN GRIFFIN LANIER SUSSENBACH ARCHITECTS, INC.
© 2018
THIS DRAWING IS THE PROPERTY OF THE ARCHITECT AND IS NOT TO BE USED IN WHOLE OR IN PART FOR ANY PURPOSE WITHOUT THE WRITTEN AUTHORIZATION OF THE ARCHITECT.

RELEASED FOR CONSTRUCTION

SEAL

STATE OF GEORGIA
ROBERT G. SUSSENBACH
CERTIFICATE NO. 020102
REGISTERED ARCHITECT

DATE	NO.	DESCRIPTION
03/27/18		GDOE PRELIMINARY SUBMITTAL - DESIGN DEVELOPMENT
06/19/18		GDOE CONSTRUCTION DOCUMENTS
08/17/18		GDOE CHECK-SET/ PERMIT SET
10/10/18		FINAL GDOE SUBMITTAL
1/01/18		ISSUED FOR PROPOSAL

DOE FACILITY CODE: 660- 3066
RIVERWOOD HIGH SCHOOL-PHASE 3-8
AUDITORIUM/GYMNASIUM ADDITION
5900 RAIDER DRIVE NW SANDY SPRINGS, GA 30328
FULTON COUNTY SCHOOLS RFP NO. 411-19

SHEET TITLE
LEVEL 100 FINISH PLAN - PART 3

PROJECT NO. 16015.02

DATE: 09/17/18

DRAWN BY: Author
CHECKED BY: Checker

SHEET NO.
A-9.23

Order Plans @ www.CADLine.com