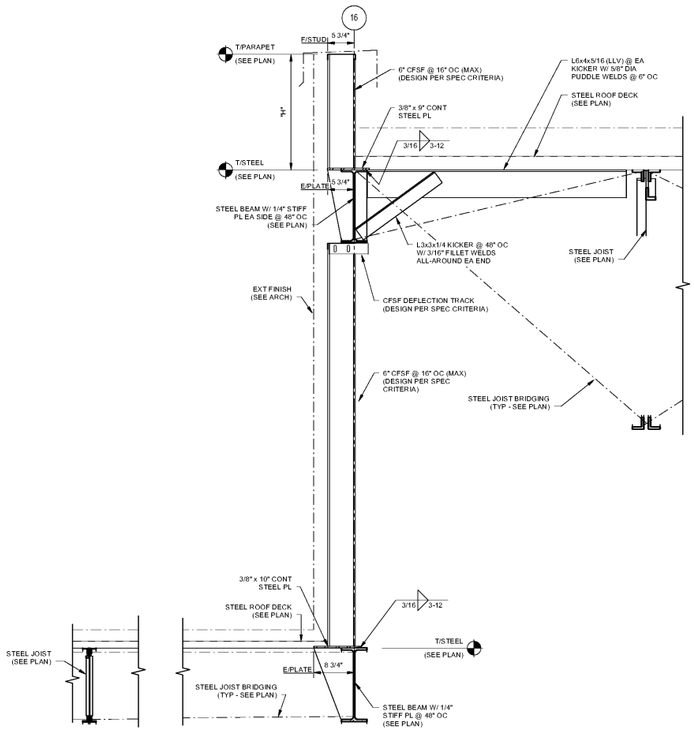

SECTION
SCALE: 1" = 1'-0"
1 S-5.16

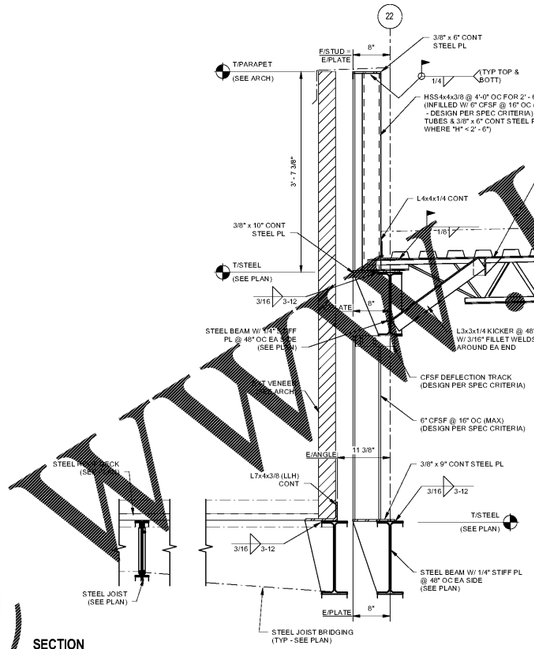

SECTION
SCALE: 1" = 1'-0"
2 S-5.16

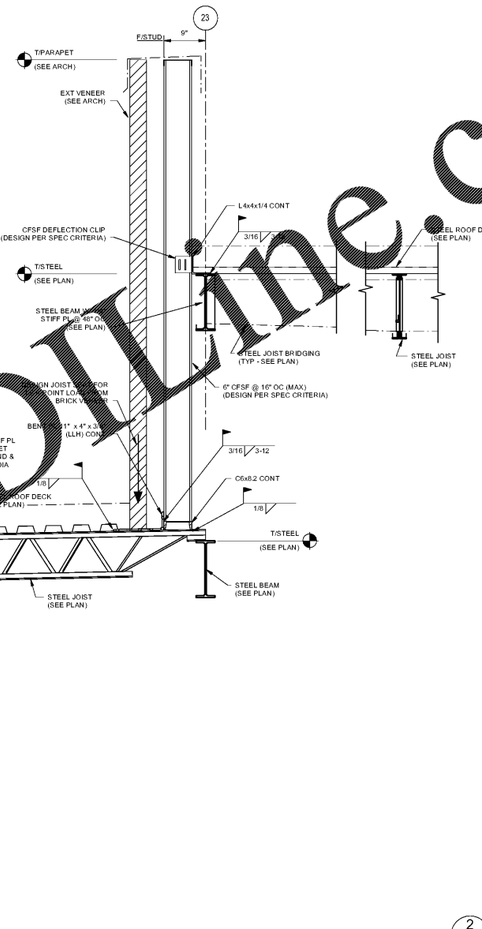

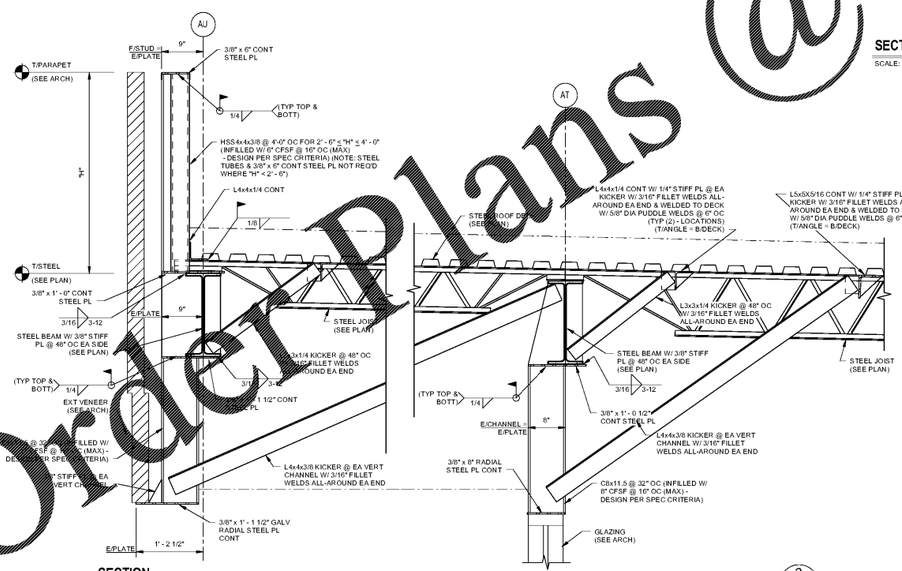

SECTION
SCALE: 1" = 1'-0"
3 S-5.16

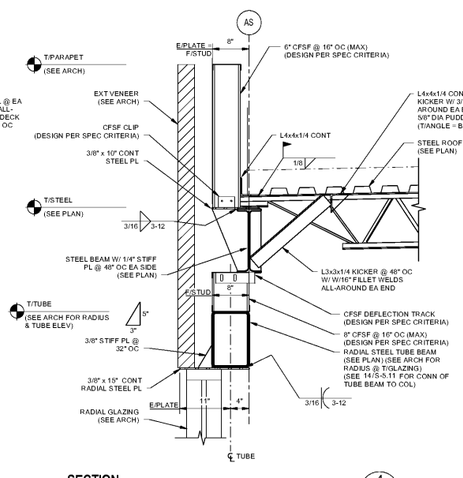

SECTION
SCALE: 1" = 1'-0"
4 S-5.16

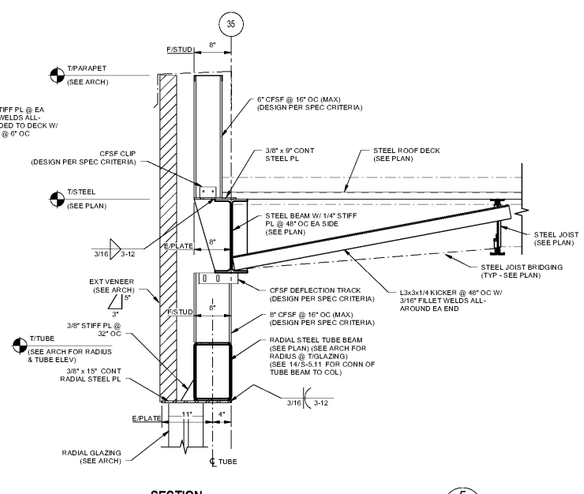

SECTION
SCALE: 1" = 1'-0"
5 S-5.16

Order Plans @ WWW.DLine.com

Architecture Planning Facilities Design
CGLS ARCHITECTS
CHAPMAN GRIFFIN LANIER SUSSENBACH ARCHITECTS, INC.
© 2017
RELEASED FOR CONSTRUCTION
SEAL TAN7
PES STRUCTURAL ENGINEERS
SEAL
GEORGIA REGISTERED No. 030952 PROFESSIONAL ENGINEER JOHN B. SWINDLE
11/01/2018

DATE	NO.	DESCRIPTION
06/15/18		50% CONSTRUCTION DOCUMENTS
09/17/18		CODE CHECK-SET/ PERMIT SET
10/10/18		FINAL CODE SUBMITTAL
11/01/18		ISSUED FOR PROPOSALS

CHAPMAN GRIFFIN LANIER SUSSENBACH ARCHITECTS
2500 Cumberland Pkwy · Suite 350 · Atlanta, Ga 30339 · Phone: 404.733.5493

DOE FACILITY CODE: 560 -3066
RIVERWOOD HIGH SCHOOL - PHASE 3 - AUDITORIUM/GYMNASIUM ADDITION
5900 RAIDER DRIVE NW SANDY SPRINGS, GA 30328
FULTON COUNTY SCHOOLS RFP NO. XXX-XX

SHEET TITLE
ROOF FRAMING SECTIONS & DETAILS

PROJECT NO. 0217302.00
DATE: 09/17/18
DRAWN BY: RAS
CHECKED BY: ACS

SHEET NO.
S-5.16