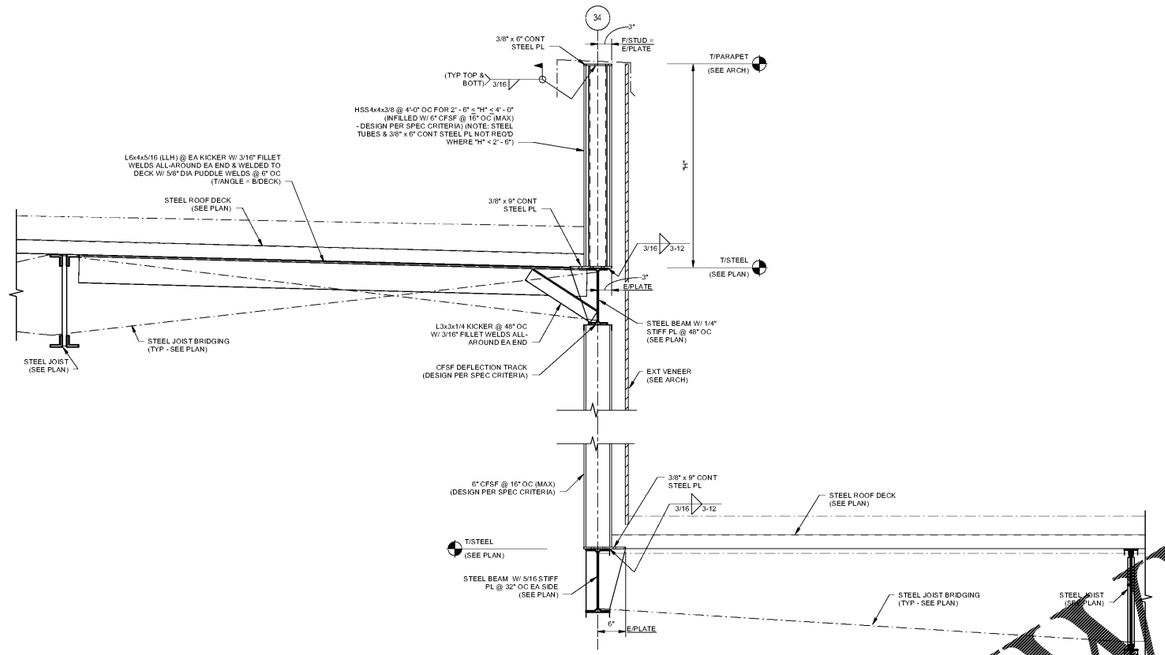

SECTION
SCALE: 1" = 1'-0"

1 S-5.19

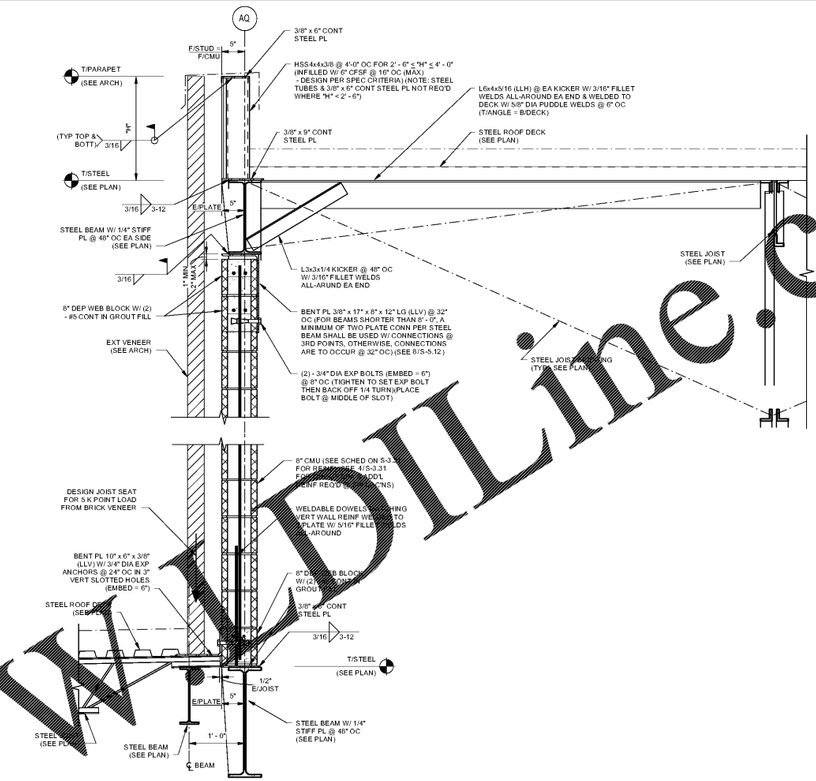

SECTION
SCALE: 1" = 1'-0"

2 S-5.19

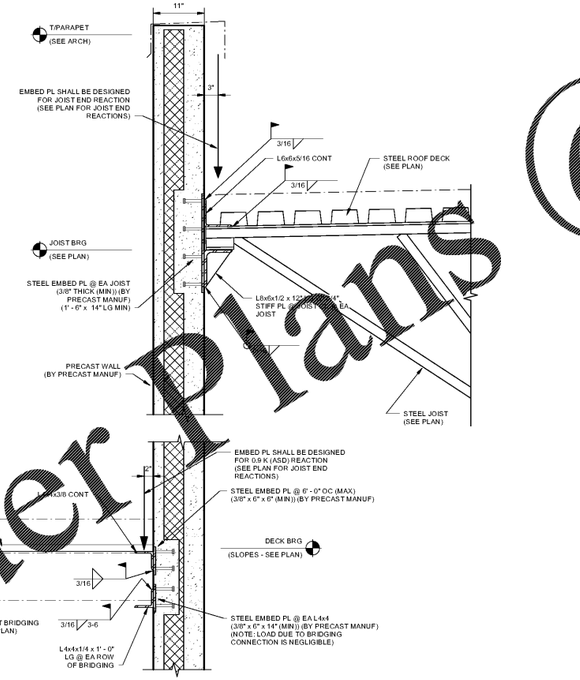

SECTION
SCALE: 1" = 1'-0"

3 S-5.19

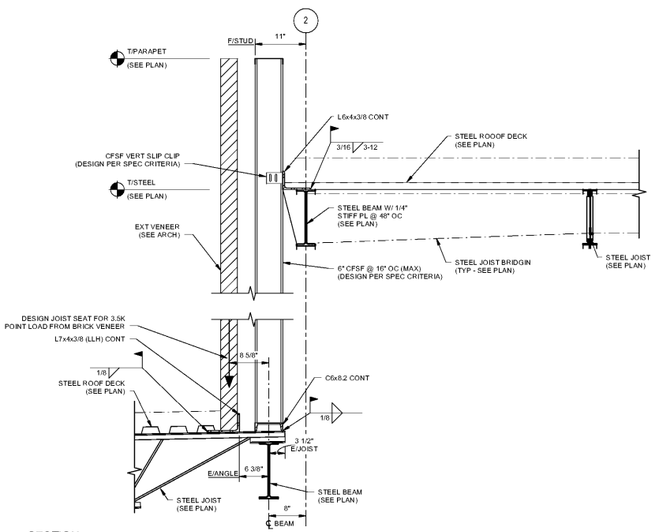

SECTION
SCALE: 1" = 1'-0"

4 S-5.19

Order Plans @ WWW.DILine.com

Architecture Planning Facilitation Design

CGLS ARCHITECTS

CHAPMAN GRIFFIN LANIER SUSSENBACH ARCHITECTS, INC. © 2017

RELEASED FOR CONSTRUCTION

STRUCTURAL ENGINEERS

GEORGIA REGISTERED No. 030952 PROFESSIONAL ENGINEER

11/01/2018

DATE	NO.	DESCRIPTION
06/19/18		50% CONSTRUCTION DOCUMENTS
09/17/18		CODE CHECK-SES/ PERMIT SET
10/10/18		FINAL CODE SUBMITTAL
11/01/18		ISSUED FOR PROPOSALS

CHAPMAN GRIFFIN LANIER SUSSENBACH ARCHITECTS
2500 Cumberland Pkwy Suite 350 Atlanta, Ga 30339 Phone: 404.733.5493

DOE FACILITY CODE: 660 -3066

RIVERWOOD HIGH SCHOOL - PHASE 3 - AUDITORIUM/GYMNASIUM ADDITION

5900 RAIDER DRIVE NW SANDY SPRINGS, GA 30328

FULTON COUNTY SCHOOLS RFP NO. XXX-XX

SHEET TITLE: ROOF FRAMING SECTIONS & DETAILS

PROJECT NO.: 0217302.00

DATE: 09/17/18

DRAWN BY: RAS
CHECKED BY: ACS

SHEET NO.: S-5.19