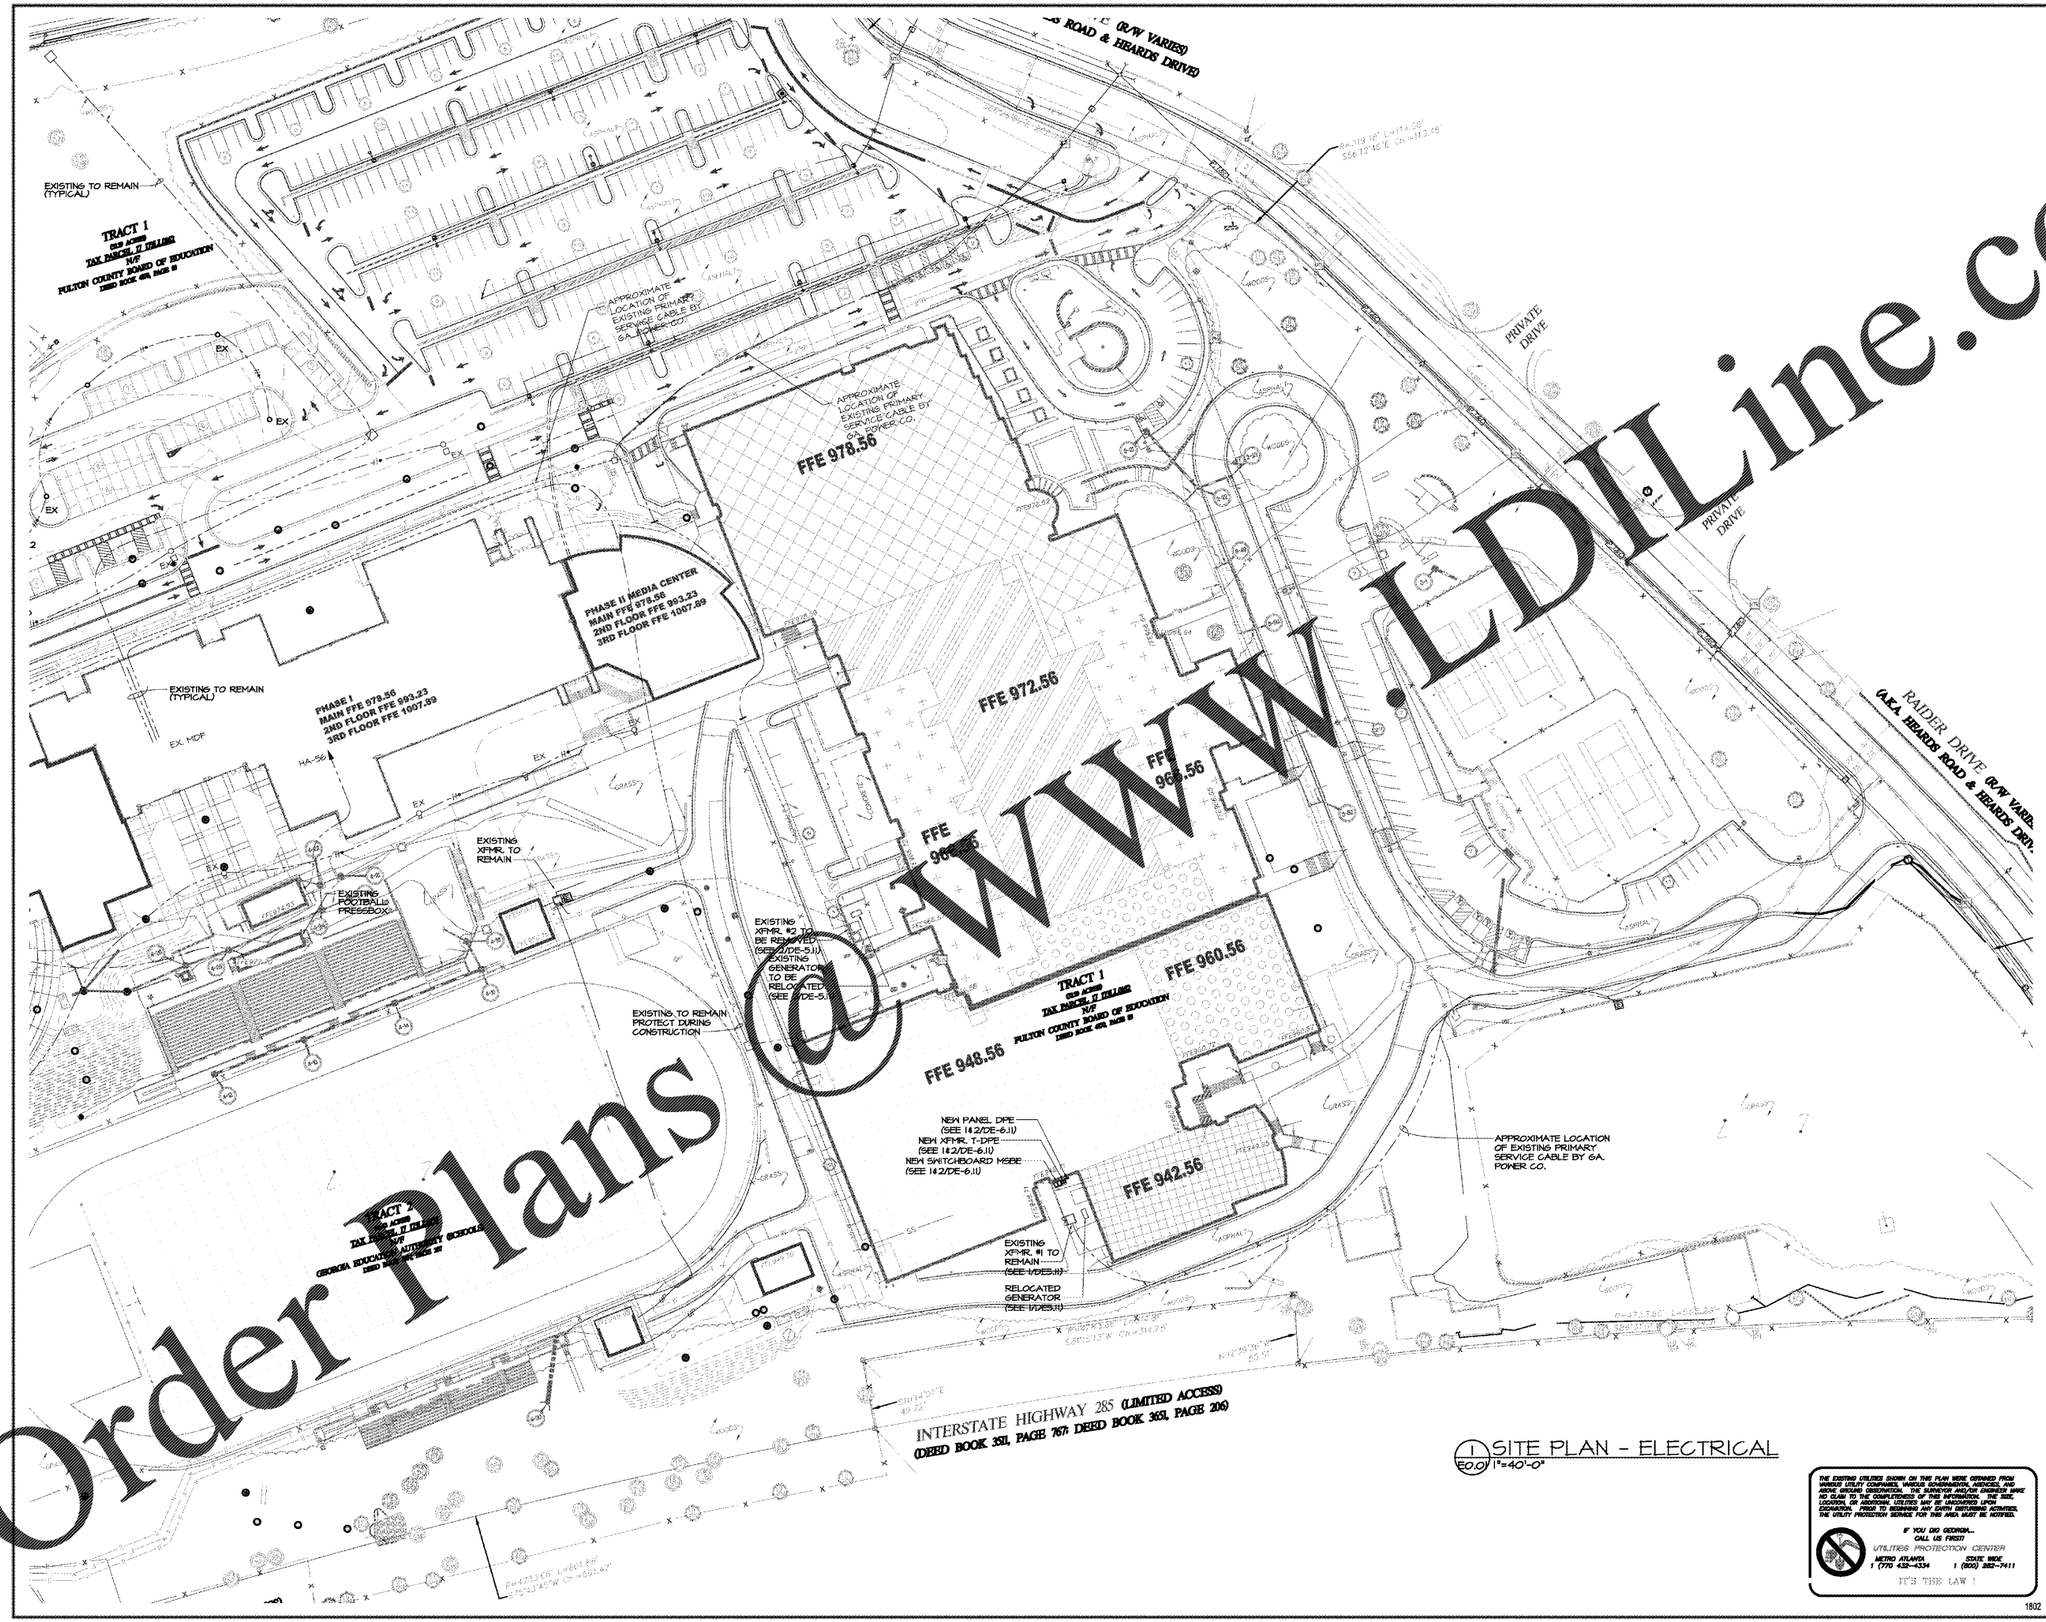

SITE PLAN - ELECTRICAL

E0.01 1"=40'-0"

THE EXISTING UTILITIES SHOWN ON THIS PLAN WERE OBTAINED FROM VARIOUS UTILITY COMPANIES, MUNICIPAL AGENCIES, AND RECORD DRAWINGS. THIS INFORMATION IS NOT GUARANTEED, AND IS NOT TO BE CONSTRUED AS EXCLUSIVE OR AS TO THE COMPLETENESS OF THE INFORMATION. THE SIZE, LOCATION, OR ADDITIONAL UTILITIES MAY BE UNCOVERED UPON EXCAVATION. PRIOR TO BEGINNING ANY EARTH DISTURBING ACTIVITIES, THE UTILITY PROTECTION SERVICE FOR THIS AREA MUST BE NOTIFIED.

IF YOU DIG GEORGIA...
CALL US FIRST!
UTILITIES PROTECTION CENTER
METRO ATLANTA 1 (770) 432-4334
STATE WIDE 1 (800) 282-7411
IT'S THE LAW !

1802

Order Plans @ WWW.LDLine.com

CGLS ARCHITECTS
CHAPMAN GRIFFIN LANIER SUSSENBACH, INC.

© THESE PLANS, THE DESIGNS AND IDEAS THEREIN, WHICH ARE THE PROPERTY OF CHAPMAN GRIFFIN LANIER SUSSENBACH, INC. ARE NOT TO BE USED, REPRODUCED OR DISCLOSED WITHOUT THE WRITTEN PERMISSION OF CGLS ARCHITECTS.

RELEASED FOR CONSTRUCTION

CONSULTANT

SPURLOCK ASSOCIATES, INC
2970 Clairmont Rd., Suite 620
Atlanta, GA 30329
P: 404.633.0245
F: 404.633.1756

SEAL

GEORGIA REGISTERED No. 34681 PROFESSIONAL ENGINEER BARRY T. SPURLOCK

DATE	NO.	DESCRIPTION
03/27/18		60% PRELIMINARY SUBMITTAL
06/19/18		90% CONSTRUCTION DOCUMENTS
09/17/18		CGLS CHECK-SET/ PERMIT SET
10/10/18		FINAL CGLS SUBMITTAL
11/01/18		ISSUED FOR PROPOSAL

CHAPMAN GRIFFIN LANIER SUSSENBACH ARCHITECTS

DOE FACILITY CODE: 660 -3066

RIVERWOOD HIGH SCHOOL-PHASE 3-8 AUDITORIUM / GYMNASIUM ADDITION

5900 RAIDER DRIVE NW SANDY SPRINGS, GA 30328

FULTON COUNTY SCHOOLS RFP NO. 411-19

SHEET TITLE: SITE PLAN - ELECTRICAL ENABLING

PROJECT NO. 16015.02

DATE 09/17/18

DRAWN BY: BZR/M.W.D.

CHECKED BY: B.L.S.

SHEET NO. DE-0.01