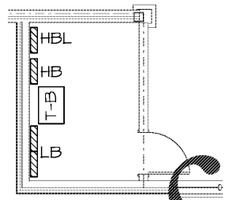

2 ELEC ROOM
E-2.22 1/4"=1'-0"

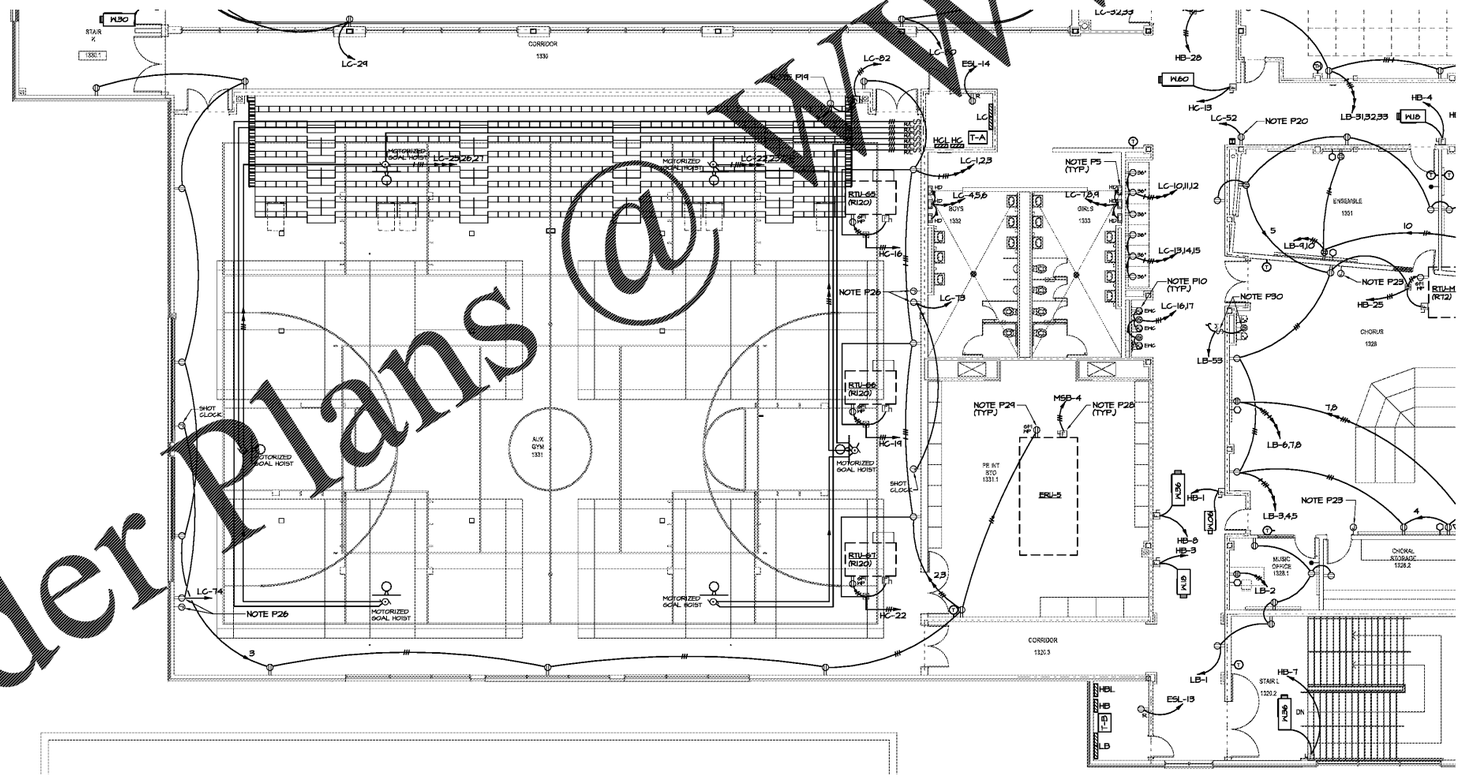

1 LEVEL 100 FLOOR PLAN - PART 2- POWER
E-2.22 1/8"=1'-0"

SEE SHEET E-2.11 FOR REFERENCED POWER NOTES.

KEYPLAN - LEVEL 100

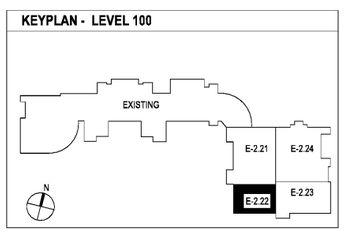

1802

Order Plans @ WWW.LDILine.com

Architecture
Planning
Facilities Design

CGLS ARCHITECTS
CHAPMAN GRIFFIN LANIER SUSSENBACH, INC.

© IN PROVIDING THE DRAWINGS OF WHICH THIS SHEET IS A PART, THE ARCHITECT OF CHAPMAN GRIFFIN LANIER SUSSENBACH, INC. WHO HOLDS COPYRIGHT THEREIN, AND MAY NOT BE USED OR REPRODUCED WITHOUT WRITTEN PERMISSION.

RELEASED FOR CONSTRUCTION

CONSULTANT
SPURLOCK ASSOCIATES, INC
2970 Clairmont Rd., Suite 620
Atlanta, GA 30329
P: 404.633.0245
F: 404.633.1756

SEAL

GEORGIA REGISTERED No. 31460 PROFESSIONAL ENGINEER BARRY L. SPURLOCK

DATE	NO.	DESCRIPTION
03/27/18		100% PRELIMINARY SUBMITTAL / DESIGN DEVELOPMENT
06/19/18		50% CONSTRUCTION DOCUMENTS
09/17/18		CODE CHECK-SET/ PERMIT SET
10/10/18		FINAL CODE SUBMITTAL
11/01/18		ISSUED FOR PROPOSALS

DOE FACILITY CODE: 660 -3066

RIVERWOOD HIGH SCHOOL-PHASE 3-8 AUDITORIUM / GYMNASIUM ADDITION

5900 RAIDER DRIVE NW SANDY SPRINGS, GA 30328

FULTON COUNTY SCHOOLS RFP NO. 411-19

SHEET TITLE
LEVEL 100 FLOOR PLAN- PART 2- POWER

PROJECT NO. 16015.02

DATE 09/17/18

DRAWN BY: G.T.R.
CHECKED BY: B.L.S.

SHEET NO.
E-2.22

CHAPMAN GRIFFIN LANIER SUSSENBACH ARCHITECTS
ATLANTA, GEORGIA