\\SPI-FS\PJ\14169\Civil\~Phase 2\2014169e-2.dwg, ARCH FULL BLEED D (36.00 X 24.00 INCHES), SCHEME, PAGESTL, ONE TO FIT PCL, MICHAEL LEVSON, 07.11.2016 2:26:05 PM

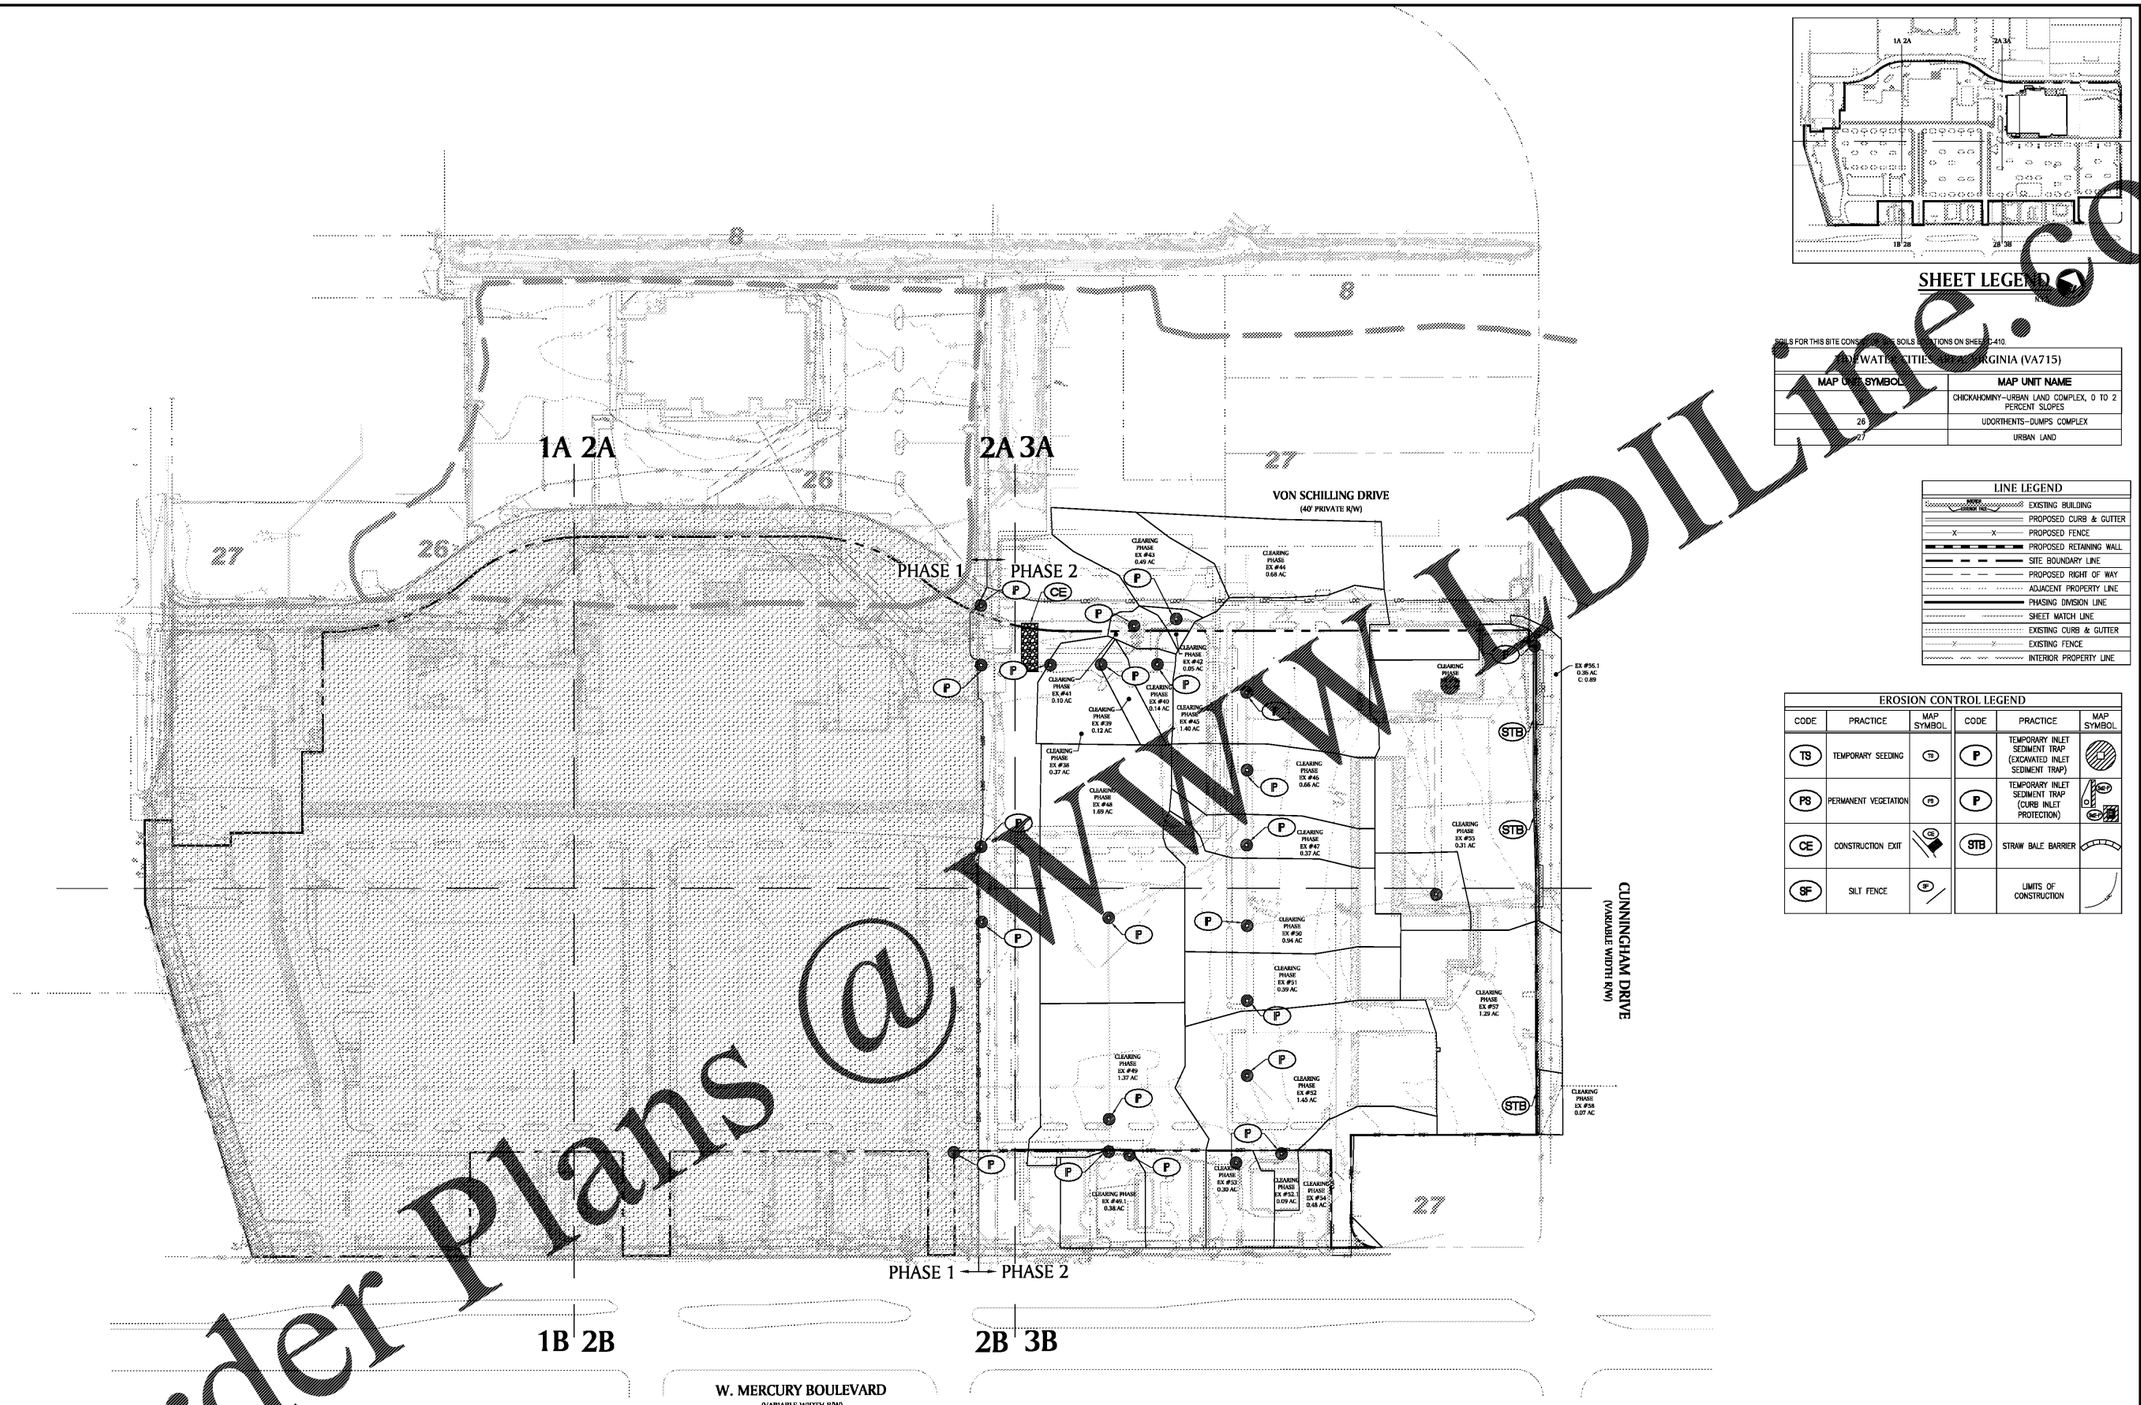

Order Plans @ WWW.LDILine.com

SHEET LEGEND

SOILS FOR THIS SITE CONSIST OF THE FOLLOWING SOILS SERIES AS DESCRIBED ON SHEET C-410.

NEWPORT NEWS/HAMPTON AREA, VIRGINIA (VA715)	
MAP UNIT SYMBOL	MAP UNIT NAME
1	CHICKAHOMINY–URBAN LAND COMPLEX, 0 TO 2 PERCENT SLOPES
26	UDORTHENTS–DUMPS COMPLEX
27	URBAN LAND

LINE LEGEND	
	EXISTING BUILDING
	PROPOSED CURB & GUTTER
X X	PROPOSED FENCE
	PROPOSED RETAINING WALL
	SITE BOUNDARY LINE
	PROPOSED RIGHT OF WAY
	ADJACENT PROPERTY LINE
	PHASING DIVISION LINE
	SHEET MATCH LINE
	EXISTING CURB & GUTTER
X X	EXISTING FENCE
	INTERIOR PROPERTY LINE

EROSION CONTROL LEGEND					
CODE	PRACTICE	MAP SYMBOL	CODE	PRACTICE	MAP SYMBOL
TS	TEMPORARY SEEDING	TS	P	TEMPORARY INLET SEDIMENT TRAP (EXCAVATED INLET SEDIMENT TRAP)	
PS	PERMANENT VEGETATION	PS	P	TEMPORARY INLET SEDIMENT TRAP (CURB INLET PROTECTION)	
CE	CONSTRUCTION EXIT	CE	STB	STRAW BALE BARRIER	
SF	SILT FENCE	SF		LIMITS OF CONSTRUCTION	

PHASE I EROSION CONTROL OVERALL

0 50 100 200 400
SCALE: 1 = 100

PAULSON MITCHELL INCORPORATED
LAND PLANNERS
ENGINEERS • SURVEYORS
TRANSPORTATION
LANDSCAPE ARCHITECTS
85 NORTH MILL STREET
SUITE 200
ROSWELL, GEORGIA 30075
VOICE 770.650.7685
FAX 770.650.7684
www.paulsonmitchell.com

PROJECT:

RIVERPOINTE PLAZA PHASE 2

1048 & 1050 W. MERCURY BLVD.
HAMPTON, VIRGINIA 23666

FOR:

KB RIVERDALE, LLC

2743 PERIMETER PARKWAY
BLDG. 100, SUITE 370
AUGUSTA, GA 30909
PH. (706) 854–6714

REVISIONS

3	08.19.16	CITY COMMENTS
4	10.04.16	CITY COMMENTS
5	10.13.16	CITY COMMENTS

va811.com Dig With Care
BEFORE YOU DIG, CALL MISS UTILITY 1–800–552–7001

24 HR EMERGENCY CONTACT
MARK SENN
MARK.SENN@SOUTHEASTERN.COMPANY

2014169e–2.dwg 06.28.16

PHASE I EROSION CONTROL OVERALL

SHEET C-410

SP 2016–0020