\\DFS\DATA\HMS\Civil\Projects\2014\169e-2.dwg, ARCH FULL BLEED D (36.00 X 24.00 INCHES), SCRIBE PALETTE, DWG TO PDF.PC3, MICHAEL LESTER, 11.11.2018 3:29:24 PM

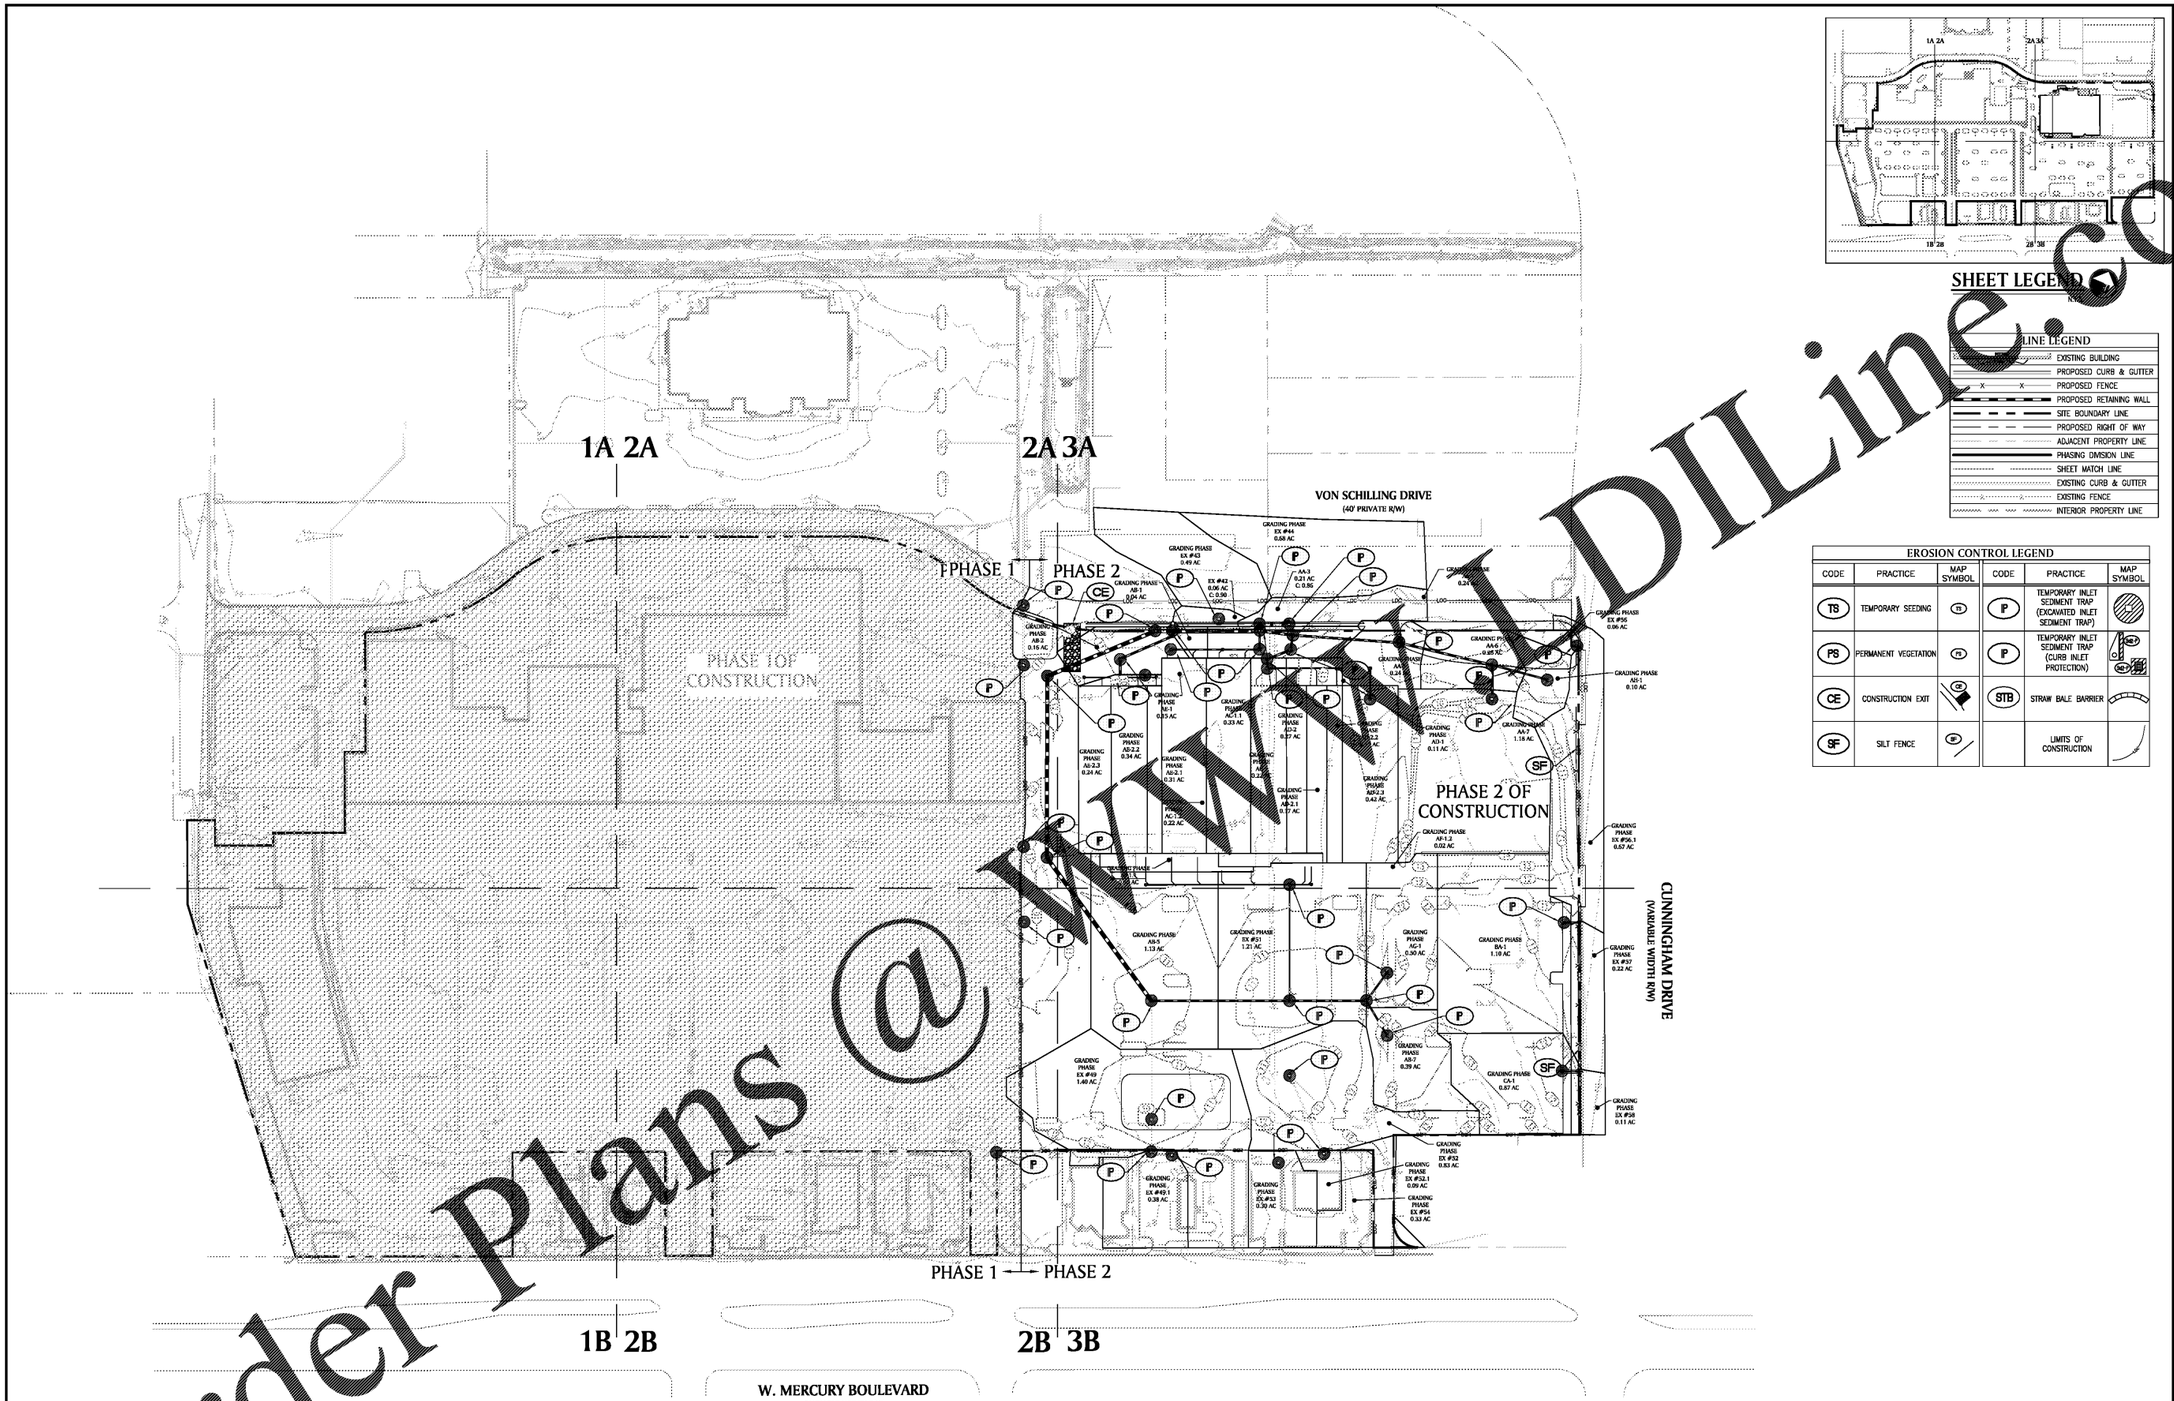

SHEET LEGEND

LINE LEGEND
EXISTING BUILDING
PROPOSED CURB & GUTTER
PROPOSED FENCE
PROPOSED RETAINING WALL
SITE BOUNDARY LINE
PROPOSED RIGHT OF WAY
ADJACENT PROPERTY LINE
PHASING DIMSION LINE
SHEET MATCH LINE
EXISTING CURB & GUTTER
EXISTING FENCE
INTERIOR PROPERTY LINE

EROSION CONTROL LEGEND					
CODE	PRACTICE	MAP SYMBOL	CODE	PRACTICE	MAP SYMBOL
TS	TEMPORARY SEEDING	TS	IP	TEMPORARY INLET SEDIMENT TRAP (EXCAVATED INLET SEDIMENT TRAP)	
PS	PERMANENT VEGETATION	PS	IP	TEMPORARY INLET SEDIMENT TRAP (CURB INLET PROTECTION)	
CE	CONSTRUCTION EXIT	CE	STB	STRAW BALE BARRIER	
SF	SILT FENCE	SF		LIMITS OF CONSTRUCTION	

PHASE II EROSION CONTROL OVERALL

SCALE: 1 = 30

PAULSON MITCHELL INCORPORATED
LAND PLANNERS
ENGINEERS • SURVEYORS
TRANSPORTATION
LANDSCAPE ARCHITECTS
85 SW WILL STREET
SUITE 200
ROSWELL, GEORGIA 30075
VOICE 770.650.7685
FAX 770.650.7684
www.paulsonmitchell.com

PROJECT:

RIVERPOINTE PLAZA PHASE 2

1048 & 1050 W. MERCURY BLVD.
HAMPTON, VIRGINIA 23666

FOR:

KB RIVERDALE, LLC

2743 PERIMETER PARKWAY
BLDG. 100, SUITE 370
AUGUSTA, GA 30909
PH. (706) 854-6714

REVISIONS

3	08.19.16	CITY COMMENTS
4	10.04.16	CITY COMMENTS
5	10.13.16	CITY COMMENTS
10	11.01.18	CLIENT COMMENTS

va811.com Dig With Care

BEFORE YOU DIG, CALL MISS UTILITY 1-800-552-7001

24 HR EMERGENCY CONTACT
MARK SENN
MARK.SENN@SOUTHEASTERN.COMPANY

2014169e-2.dwg 06.28.16

PHASE II EROSION CONTROL OVERALL

SHEET C-420

SP 2016-0020

Order Plans @ WWW.DILine.com