\\DFS\JOBS\14169\Civil\Civil-Phase 2\2014169e-2.dwg, ARCH FULL BLEED D (36.00 X 24.00 INCHES), SCHEME PAUSTIN, ONG TO PDF.PCS, MICHAEL LEESON, 07.11.2016 3:29:37 PM

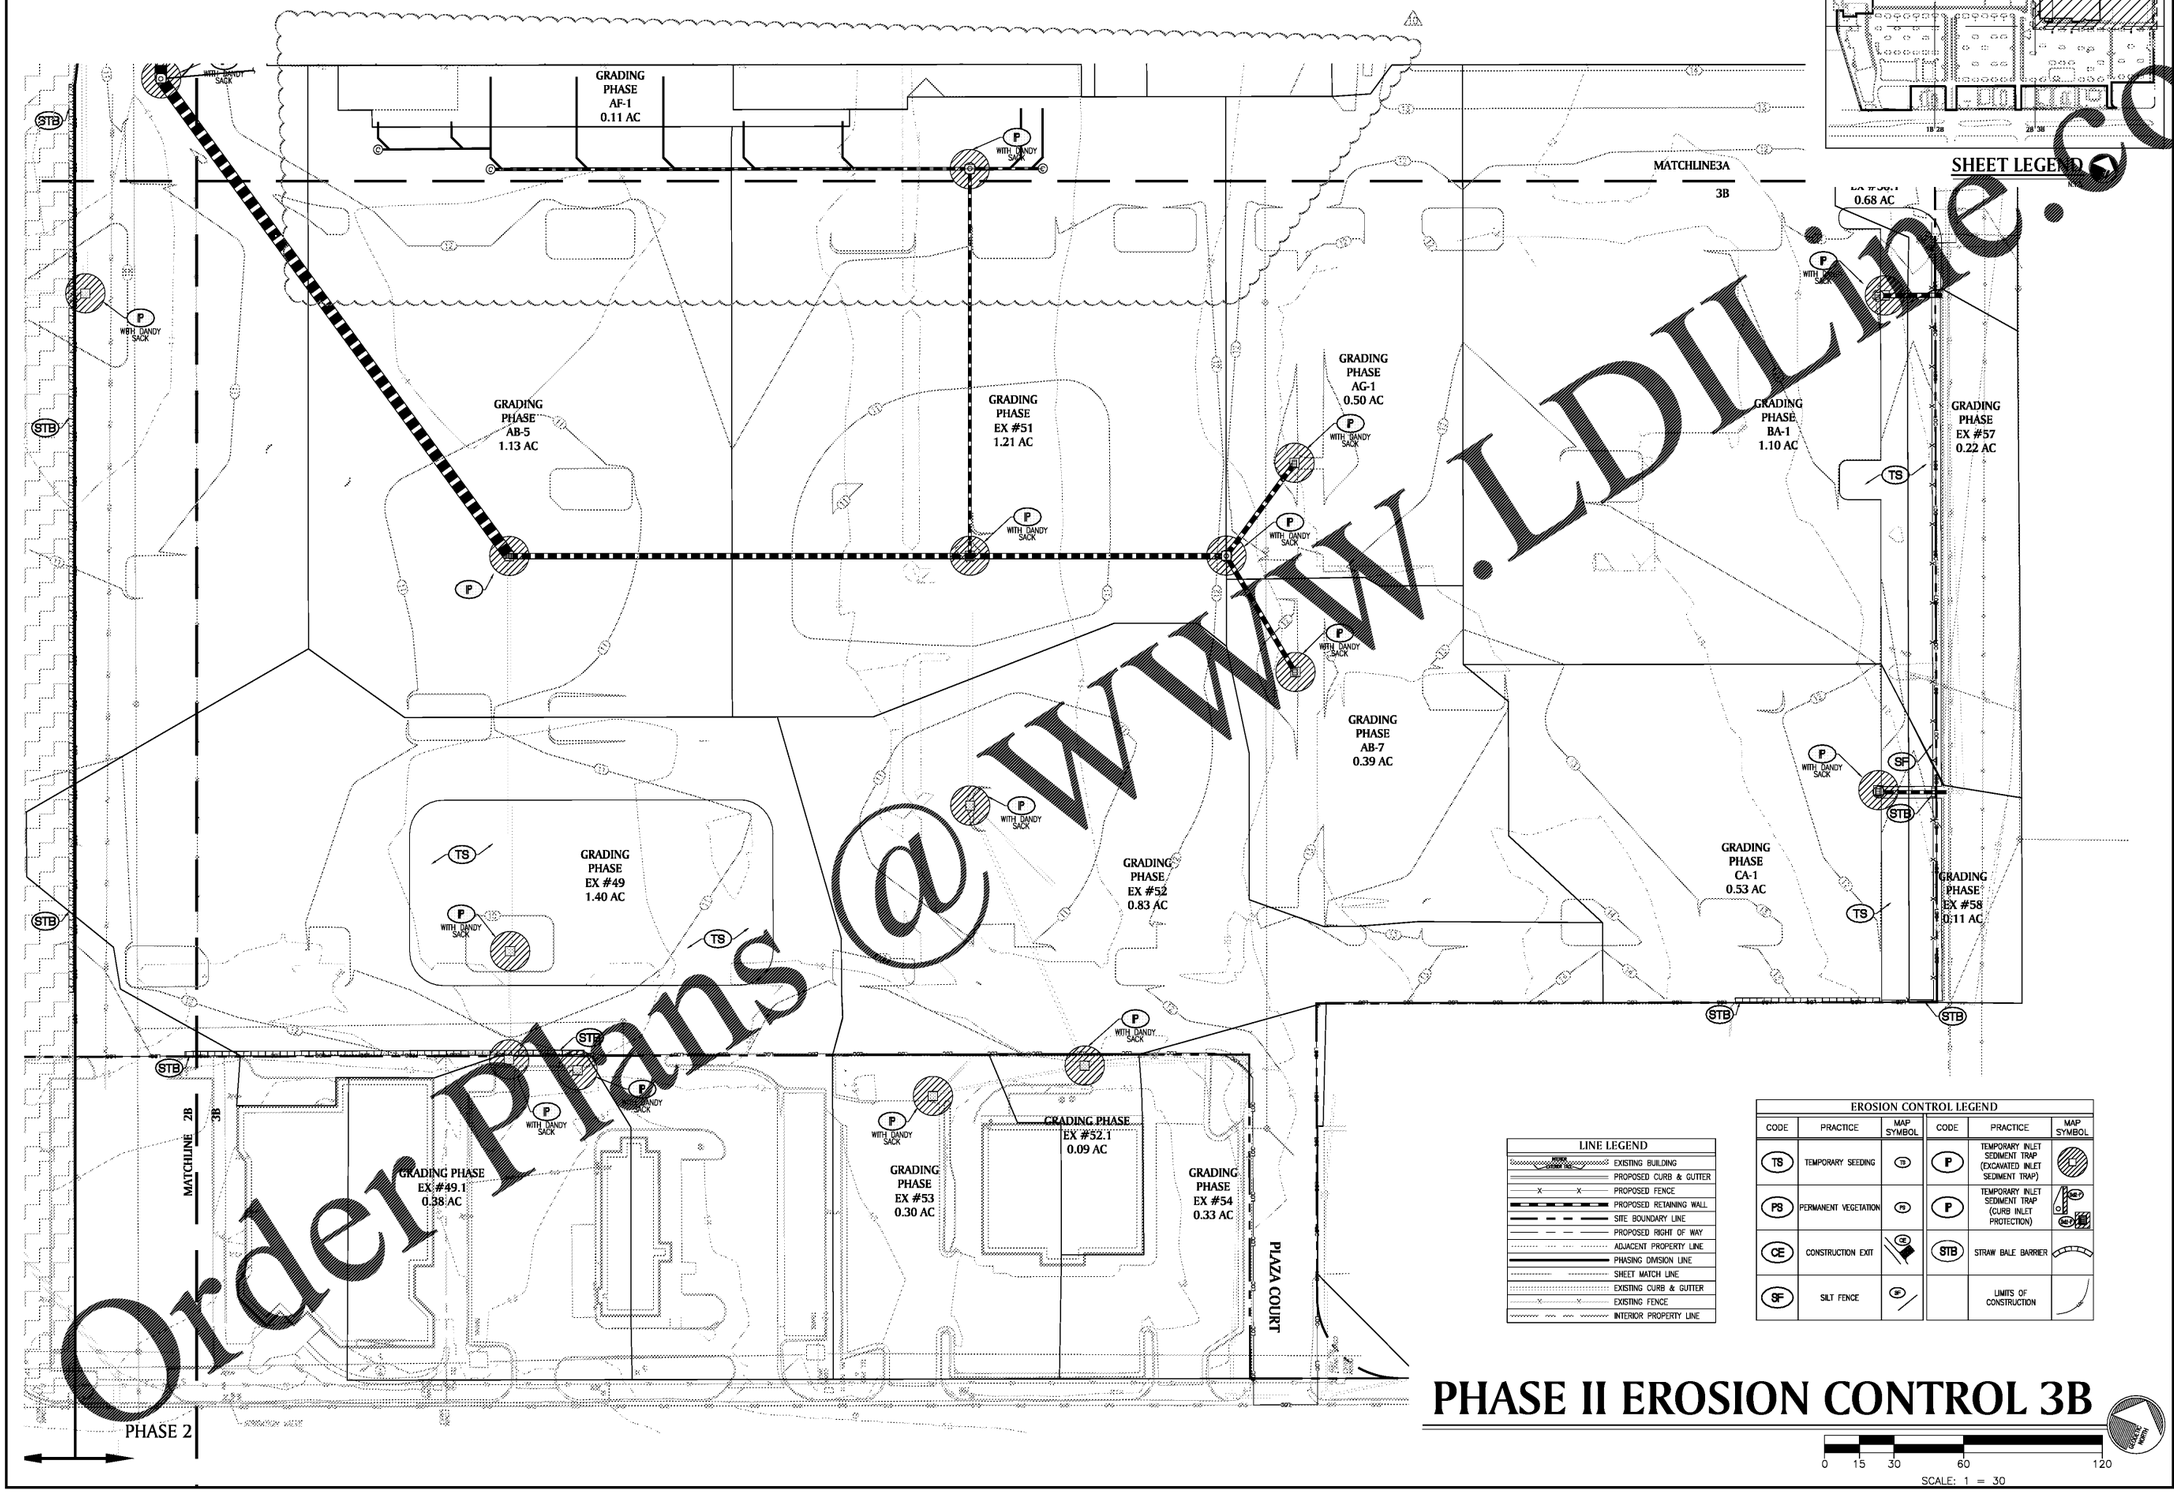

Order Plans @ WWW.LDILine.com

SHEET LEGEND

LINE LEGEND

	EXISTING BUILDING
	PROPOSED CURB & GUTTER
X X	PROPOSED FENCE
	PROPOSED RETAINING WALL
	SITE BOUNDARY LINE
	PROPOSED RIGHT OF WAY
	ADJACENT PROPERTY LINE
	PHASING DIVISION LINE
	SHEET MATCH LINE
	EXISTING CURB & GUTTER
X X	EXISTING FENCE
	INTERIOR PROPERTY LINE

EROSION CONTROL LEGEND

CODE	PRACTICE	MAP SYMBOL	CODE	PRACTICE	MAP SYMBOL
TS	TEMPORARY SEEDING	TS	P	TEMPORARY INLET SEDIMENT TRAP (EXCAVATED INLET SEDIMENT TRAP)	P
PS	PERMANENT VEGETATION	PS	P	TEMPORARY INLET SEDIMENT TRAP (CURB INLET PROTECTION)	P
CE	CONSTRUCTION EXIT	CE	STB	STRAW BALE BARRIER	STB
SF	SILT FENCE	SF		LIMITS OF CONSTRUCTION	

PHASE II EROSION CONTROL 3B

0 15 30 60 120

SCALE: 1 = 30

PAULSON MITCHELL INCORPORATED
LAND PLANNERS
ENGINEERS • SURVEYORS
TRANSPORTATION
LANDSCAPE ARCHITECTS
85 SW WILL STREET
SUITE 200
ROSWELL, GEORGIA 30075
VOICE 770.650.7685
FAX 770.650.7684
www.paulsonmitchell.com

PROJECT:

RIVERPOINTE PLAZA PHASE 2

1048 & 1050 W. MERCURY BLVD.
HAMPTON, VIRGINIA 23666

FOR:

KB RIVERDALE, LLC

2743 PERIMETER PARKWAY
BLDG. 100, SUITE 370
AUGUSTA, GA 30909
PH. (706) 854-6714

REVISIONS

3	08.19.16	CITY COMMENTS
4	10.04.16	CITY COMMENTS
5	10.13.16	CITY COMMENTS
10	11.01.18	CLIENT COMMENTS

va811.com Dig With CARE
BEFORE YOU DIG, CALL MISS UTILITY 1-800-552-7001

24 HR EMERGENCY CONTACT
MARK SENN
MARK.SENN@SOUTHEASTERN.COMPANY

2014169e-2.dwg 06.28.16

PHASE II EROSION CONTROL 3B

SHEET **C-422**

SP 2016-0020