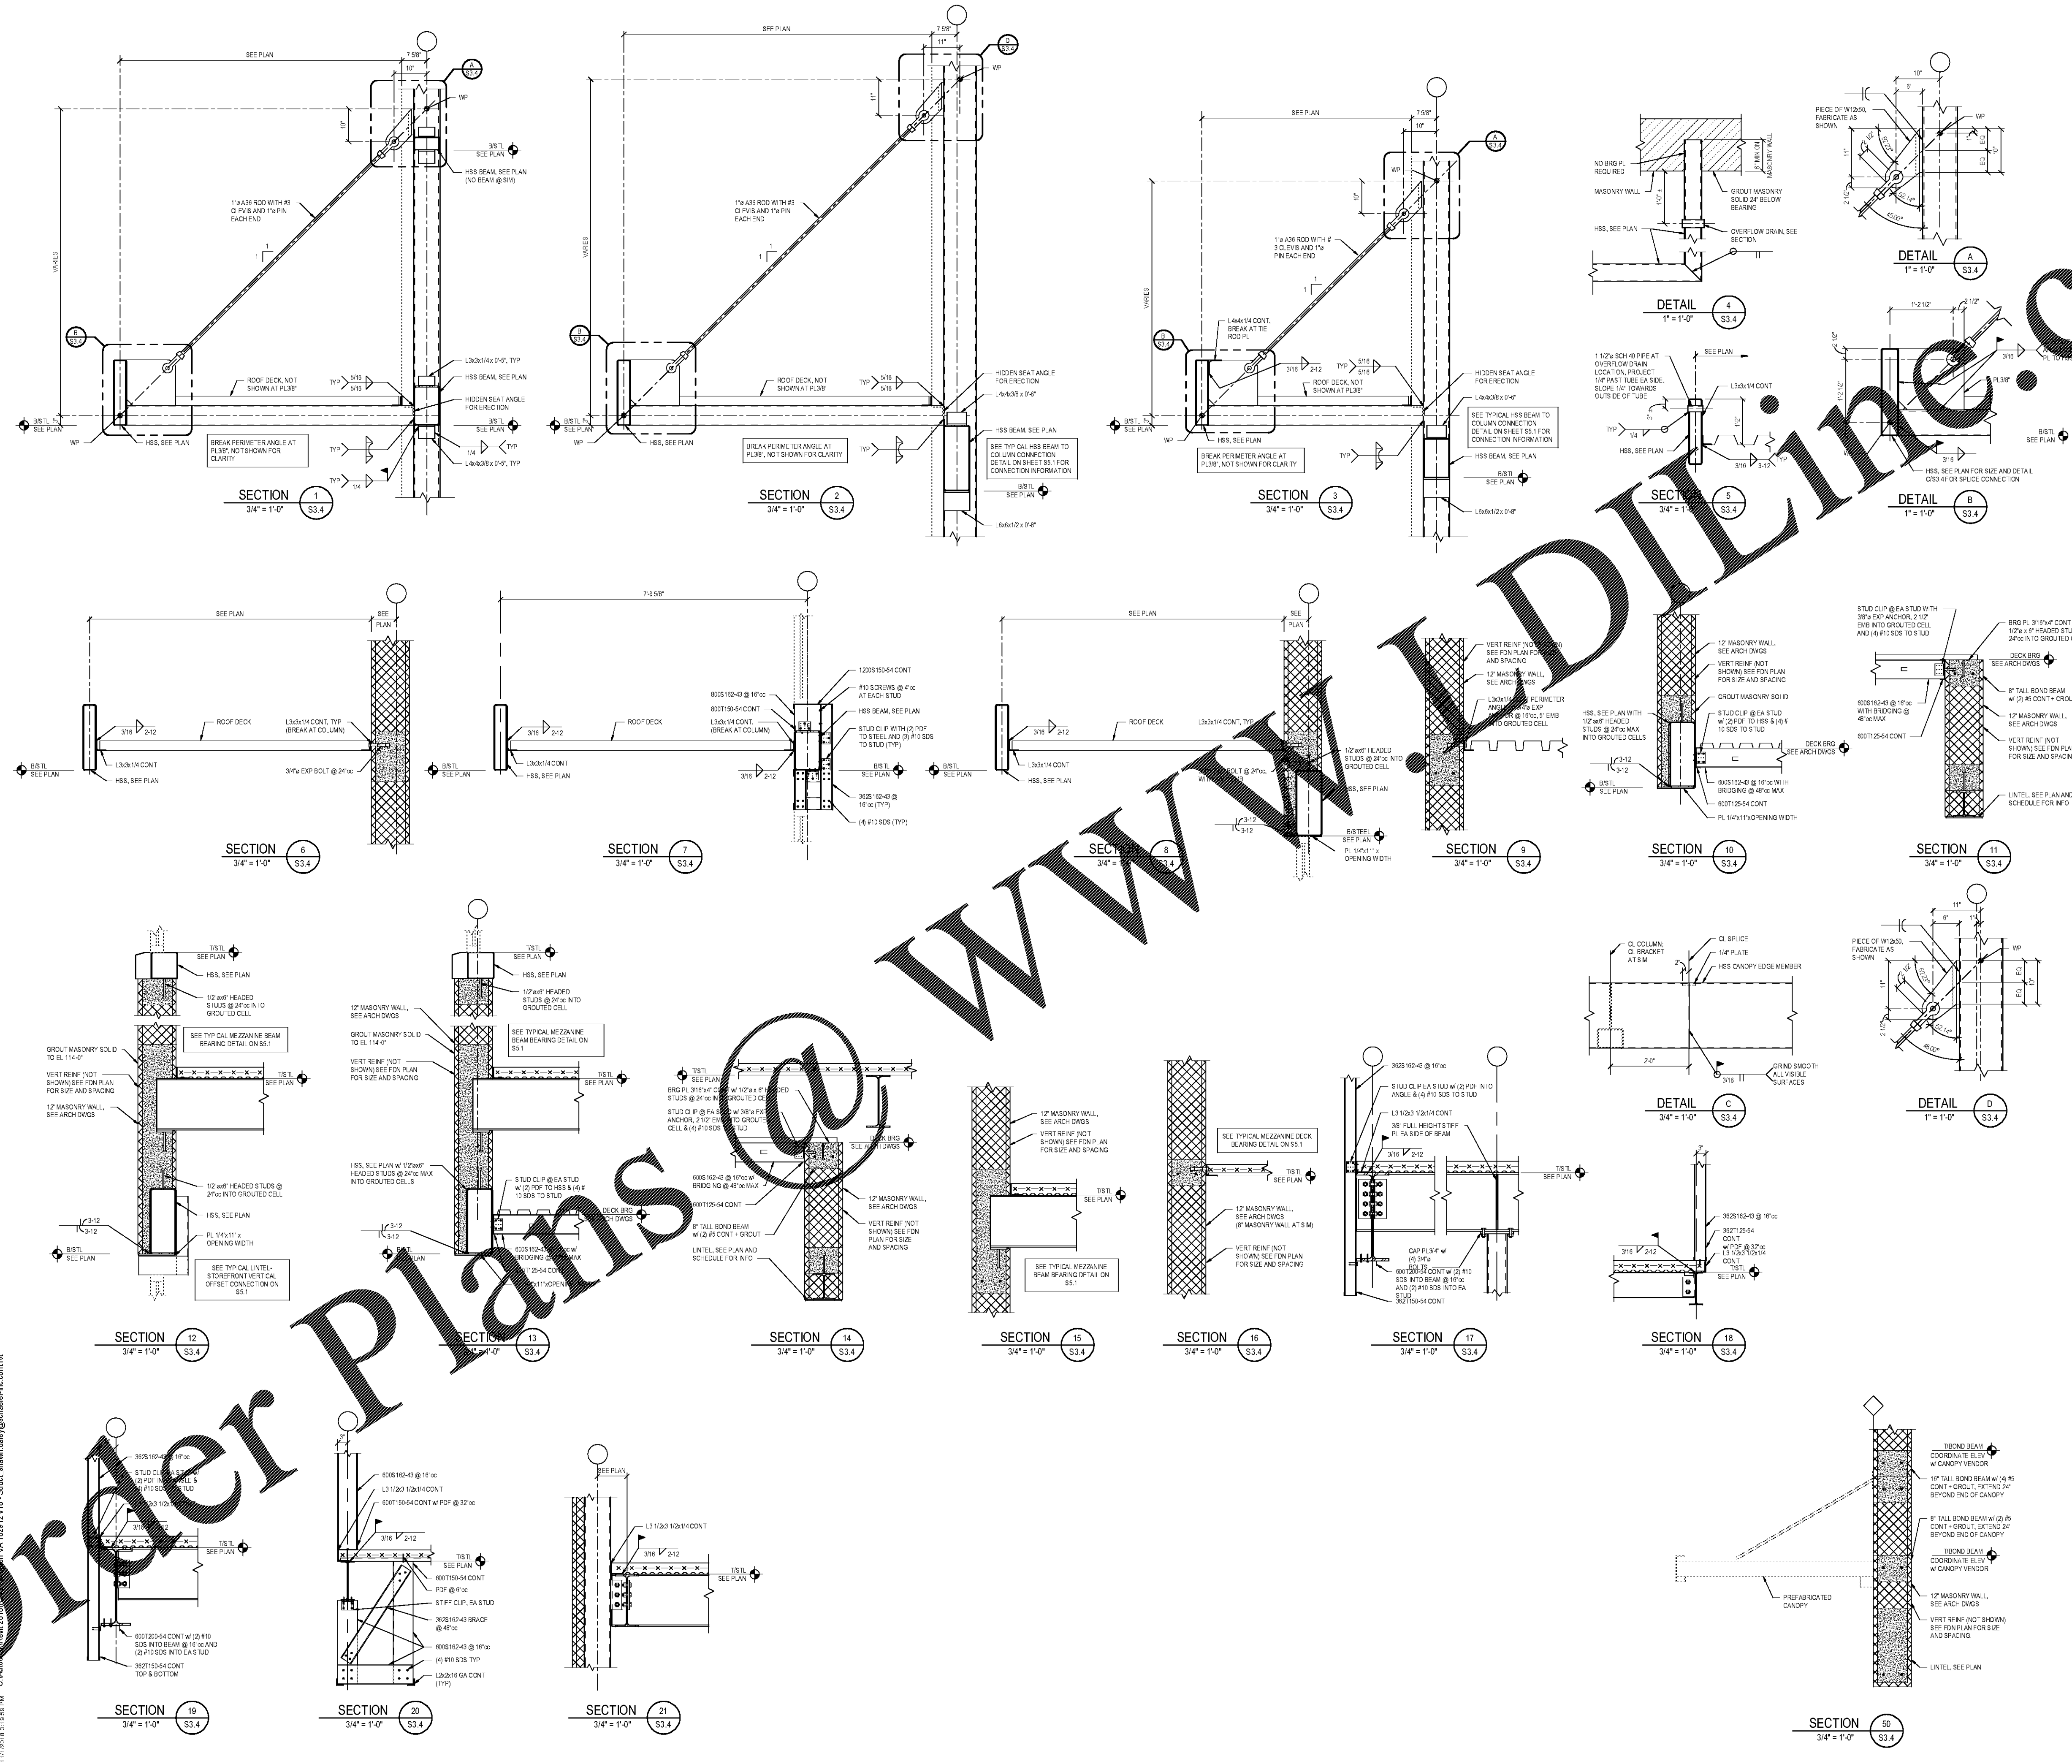

Order Plans @ WWW.LDILine.com

11/1/2018 3:19:59 PM C:\Autodesk\Revit 2018\R543 Hampton VA 182912 v18 - Struct_shawn.daley@schaefer-inc.com.rvt

CR architecture + design
CINCINNATI 600 Vine Street Suite 2210 Cincinnati, OH 45202 P 513.721.8080
DENVER 1675 Broadway suite 2480 Denver, CO 80202 P 800.469.4949
DALLAS 750 North St Paul Street Dallas, TX 75201 P 800.469.4949
MINNEAPOLIS 333 South Seventh Street, Suite 290, Minneapolis, MN P 800.469.4949
SEATTLE 506 2nd Avenue suite 2800 Seattle, WA P 800.469.4949
creating extraordinary places
www.cr-architects.com
800.469.4949

CONSULTANTS
STRUCTURAL ENGINEERS
800.542.3302
schaefer-inc.com
schaefer

MODELER:	SMD
ENGINEER:	BMS
PROJECT NUMBER:	1829.12

COPYRIGHT © 2018
THIS DOCUMENT IS THE PRODUCT AND EXCLUSIVE PROPERTY OF SCHAEFER. NEITHER THE DOCUMENT NOR THE INFORMATION IT CONTAINS MAY BE COPIED OR USED FOR ANY OTHER THAN THE SPECIFIC PURPOSE FOR WHICH IT WAS PREPARED, WITHOUT THE WRITTEN CONSENT OF SCHAEFER

OWNER
Kroger

DATE	ISSUE
10/23/2018	90% OWNER REVIEW
11/01/2018	100% / BID / PERMIT

#	DATE	REVISION

PROJECT TITLE
Kroger Store
R543

1050 W. Mercury Blvd
Hampton, VA

COMMISSION NO.	518344
ISSUE DATE	11/01/2018

SHEET TITLE
FRAMING SECTIONS

SHEET NO.
S3.4