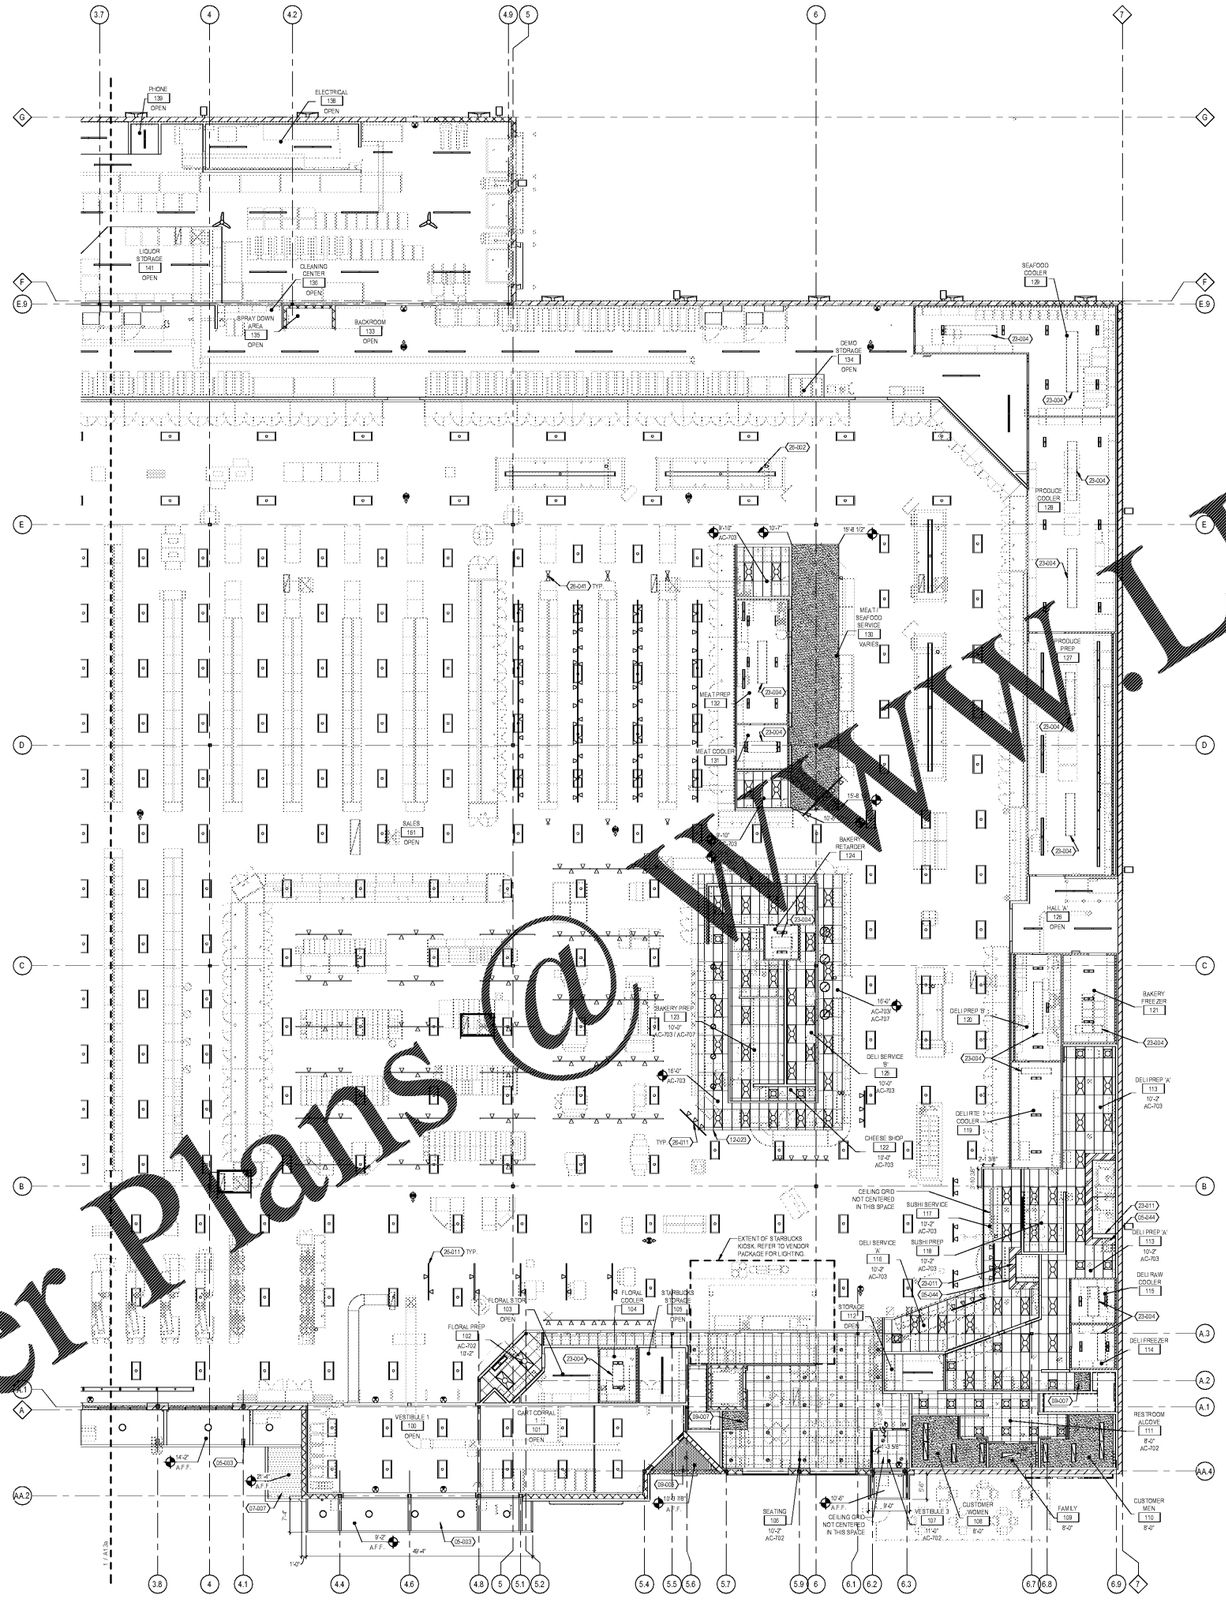

GENERAL NOTES

1. CENTER CEILING GRID IN ROOM UNLESS NOTED OTHERWISE
2. PROVIDE CLEAR TUBE SLEEVES OVER OPEN LIGHT FIXTURES ABOVE OPEN FOOD OR PREPARATION AREAS.
3. ALL TRACK LIGHTING TO BE COORDINATED WITH FINAL FIXTURE AND DECOR PLACEMENT.
4. CEILING TILES TO BE AC-701 UNLESS NOTED OTHERWISE, RE: SPECIFICATIONS
5. ALIGN TRACK LIGHTING WITH CEILING GRID UNLESS NOTED OTHERWISE
6. FOR LIGHTING DIMENSIONS REFER TO SHEETS E1.5.1a AND E1.5.1b
7. REFER TO A5.1 SERIES SHEETS FOR ARCHITECTURAL STANDARD DETAILS (ASD).
8. REFER TO SHEET G0.3 FOR EXIT SIGN LOCATIONS.

KEYNOTES

05-033 METAL DECK, RE: STRUCTURAL DRAWINGS
05-044 STAINLESS STEEL AROUND HOOD, 18" MIN. - RE: HSD-4
07-007 FIBER CEMENT SOFFIT PANEL TO MATCH SIDING
09-005 VINYL SOFFIT CEILING
09-007 SLOPED GYPSUM WALL BOARD CEILING ALONG UNDERSIDE OF SOFFIT
12-023 DECORATIVE PERIMETER CEILING TRIM, AC-707. REFER TO SPECIFICATIONS AND DECOR DRAWINGS
25-004 REFRIGERATION CONDENSING UNIT, RE: R1.1 - REFRIGERATION EQUIPMENT PLAN
25-011 EXHAUST HOOD AND CONTROLS, RE: 2/A5.2, MECHANICAL, AND ELECTRICAL DRAWINGS
26-002 CENTER LIGHT FIXTURES OVER ISLES. COORDINATE LOCATION WITH FINAL FIXTURE PLACEMENT.
26-011 TRACK LIGHTING RE: ELECTRICAL
26-040 REFLECTED CEILING LIGHTING PLAN FOR MOUNTING HEIGHTS
26-041 TRACK LIGHTING WITH DECOR, RE: DECOR ACCENT LIGHTING PLAN FOR LIGHT COORDINATED WITH FINAL DECOR PLACEMENT

LEGEND

RE: 3/A1.1.1

- LIGHT FIXTURES. RE: ELECTRICAL DRAWINGS FOR ELECTRICAL LEGEND
- PHOTOLUMINESCENT EXIT SIGNAGE. F.I.L.L. QUADRANT INDICATES SIGN FACE. RE: SPECIFICATIONS
- CEILING GRID. TYPE AS INDICATED ON PLAN
- GYPSUM BOARD CEILING U.N.O. RE: ROOM FINISH SCHEDULE. IN SPECIFICATIONS FOR FINISH
- SOFFIT. DIRECTION AS INDICATED ON PLAN
- 101 DOOR TAG. RE: DOOR SCHEDULE, A5.1
- 11 WINDOW TAG. RE: WINDOW SCHEDULE, A5.1
- MASONRY WALL
- STUD WALL

1 A1.3b REFLECTED CEILING PLAN - EAST
SCALE: 3/32" = 1'-0"

Order Plans @ WWW.LDILine.com

THIS DOCUMENT IS THE PROPRIETARY AND EXCLUSIVE PROPERTY OF CR ARCHITECTS, INC. NEITHER THIS DOCUMENT NOR THE INFORMATION IT CONTAINS MAY BE COPIED OR USED FOR ANY PURPOSE WHATSOEVER WITHOUT THE EXPRESS WRITTEN CONSENT OF CR ARCHITECTS, INC.
11/2/2018 4:46:17 PM

EXECUTED BY: GB
REVIEWED BY: AF

CINCINNATI 600 Vine Street, Suite 2701 Cincinnati, OH P 513.721.1000
DENVER 1675 Broadway, Suite 2100 Denver, CO P 303.572.1000
DALLAS 2323 North St Paul Street Dallas, TX P 214.871.4848
MINNEAPOLIS 510 First Avenue North, Suite 305 Minneapolis, MN P 612.455.6400
SEATTLE 500 2nd Avenue, Suite 2000 Seattle, WA P 206.262.6400
cr architecture + design
creating extraordinary places
www.cr-architects.com
800.489.4949
CONSULTANTS

OWNER
Kroger

DATE	ISSUE
12/20/2018	90% OWNER REVIEW
11/01/2018	100% BID/PERMIT

DATE	REVISION

PROJECT TITLE
KROGER STORE R543

1050 W. Mercury Blvd.
Hampton, VA 23666

COMMISSION NO. 518344
ISSUE DATE 11/01/18

SHEET TITLE
REFLECTED CEILING PLAN - EAST

SHEET NO.
A1.3b

© 2018 The Kroger Co.