KEYNOTES

03-034	CONCRETE FOUNDATION, RE: STRUCTURAL DRAWINGS
05-021	1-1/2" O.D. STEEL PIPE GUARDRAIL/HANDRAIL
05-023	PIPE RAIL SUPPORT BRACKETS SPACED AT 6'-0" O.C. MAX
07-417	PREFINISHED METAL DOWNSPOUT, MOUNT, RE: PLUMBING DRAWINGS FOR SIZE AND CONTINUATION
08-001	HOLLOW METAL DOOR, PT-66 U.N.O. RE: A6.1 - DOOR/WINDOW DETAILS + SCHEDULE
08-005	OVERHEAD DRIP GUARD
08-010	OVERHEAD SECTIONAL DOOR AND GUIDE, PT-66 U.N.O.
08-020	PREFINISHED ALUMINUM AUTOMATIC ENTRANCE DOOR SYSTEM, AE-01
10-021	PREFABRICATED PREFINISHED METAL ROOFHUNG CANOPY.
11-004	DOCK HOOD, 10'-0" WIDE U.N.O.
11-014	FLY ZAPPER - MOUNT AT 4'-0" A.F.F. TO BOTTOM
26-001	LIGHT FIXTURE - RE: ELECTRIC DRAWINGS
32-022	6" STEEL PIPE BOLLARD (SEE 4) CONCRETE FILLED RE: A5D-154

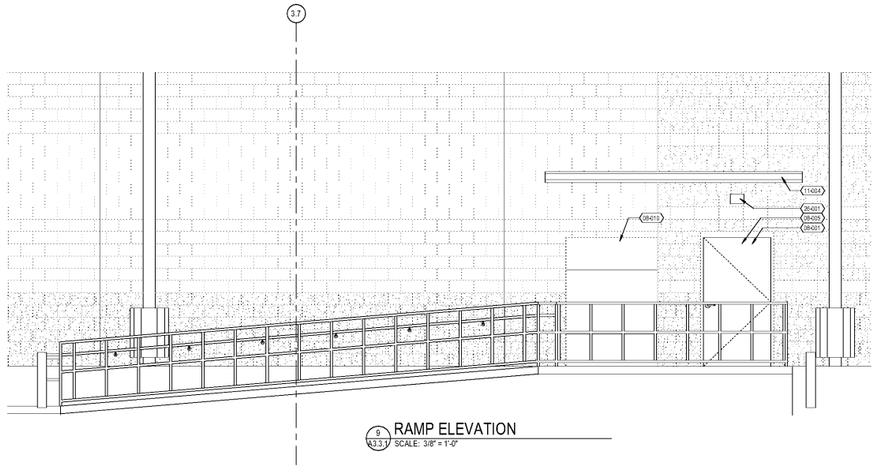

9 A3.3.1 RAMP ELEVATION
SCALE: 3/8" = 1'-0"

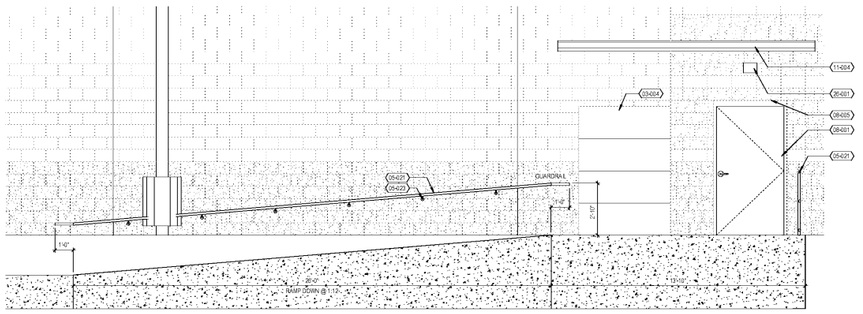

6 A3.3.1 RAMP SECTION
SCALE: 3/8" = 1'-0"

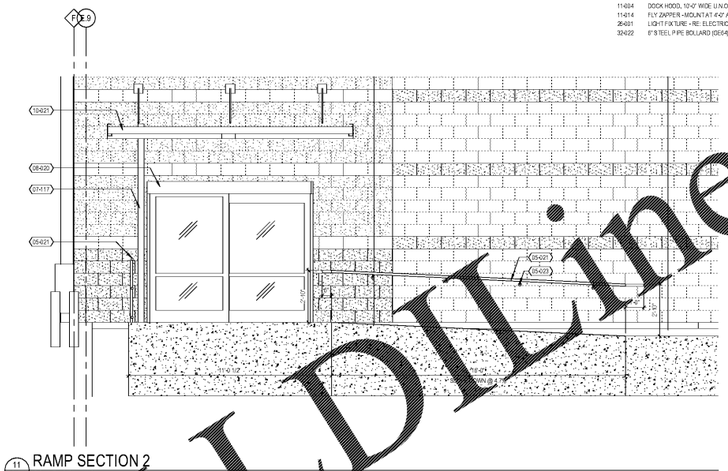

11 A3.3.1 RAMP SECTION 2
SCALE: 3/8" = 1'-0"

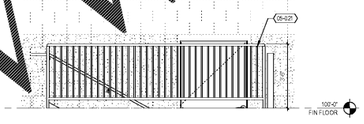

7 A3.3.1 STAIR ELEVATION
SCALE: 3/8" = 1'-0"

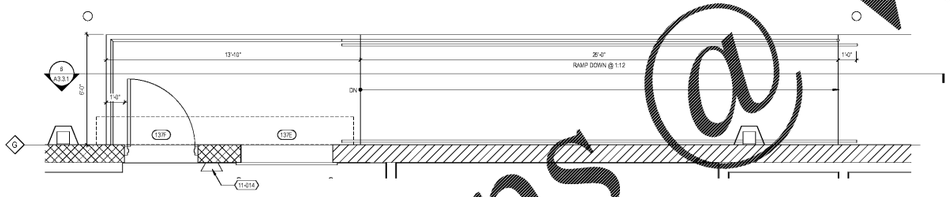

9 A3.3.1 RAMP PLAN
SCALE: 3/8" = 1'-0"

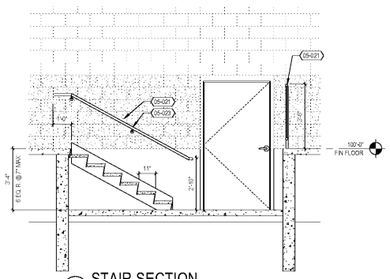

4 A3.3.1 STAIR SECTION
SCALE: 3/8" = 1'-0"

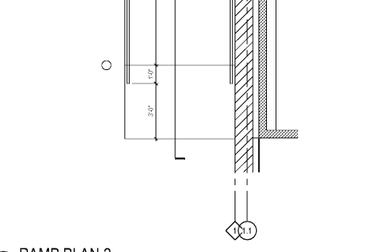

10 A3.3.1 RAMP PLAN 2
SCALE: 3/8" = 1'-0"

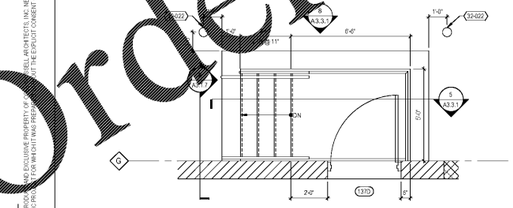

2 A3.3.1 STAIR PLAN
SCALE: 3/8" = 1'-0"

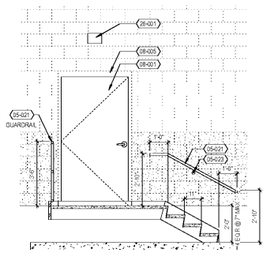

5 A3.3.1 STAIR SECTION
SCALE: 3/8" = 1'-0"

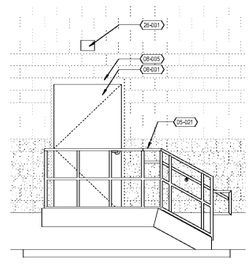

8 A3.3.1 STAIR ELEVATION
SCALE: 3/8" = 1'-0"

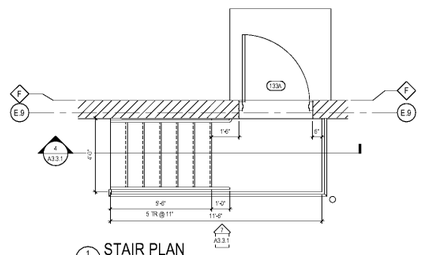

1 A3.3.1 STAIR PLAN
SCALE: 3/8" = 1'-0"

Order Plans @ www.LDLine.com

THIS DOCUMENT IS THE PROPRIETARY AND EXCLUSIVE PROPERTY OF CR-ARCHITECTS, INC. NEITHER THE DOCUMENT NOR THE INFORMATION IT CONTAINS MAY BE COPIED OR USED FOR OTHER PROJECTS OR BY OTHER PARTIES EXCEPT BY AGREEMENT WITH, AND WITH THE EXPRESS CONSENT OF CR-ARCHITECTS, INC.

11/2/2018 4:10:01 PM

EXECUTED BY: Author
REVIEWED BY: Checker

CR architecture + design
creating extraordinary places
www.cr-architects.com
800-669-4949

CINCINNATI 600 Vine Street, Suite 2100 Cincinnati, OH 45202 P 513.721.3300
DENVER 1675 Broadway, Suite 2100 Denver, CO 80202 P 303.893.4949
DALLAS 2021 North St Paul Street Dallas, TX 75201 P 214.871.4949
MANHASSET 200 Plandome Road, Suite 2 Manhasset, NY 11030 P 516.627.4949
SEATTLE 500 2nd Avenue, Suite 2000 Seattle, WA 98104 P 206.623.4949

CONSULTANTS

OWNER
Kroger

DATE	ISSUE
10/29/2018	90% OWNER REVIEW
11/01/2018	100% BID/PERMIT

Δ	DATE	REVISION

PROJECT TITLE
KROGER STORE
R543

1050 W. Mercury Blvd.
Hampton, VA 23666

COMMISSION NO. 518344
ISSUE DATE 11/01/18

SHEET TITLE
ENLARGED
STAIR PLANS +
ELEVATIONS

SHEET NO.
A3.3.1

© 2018 CR-Architects, Inc.