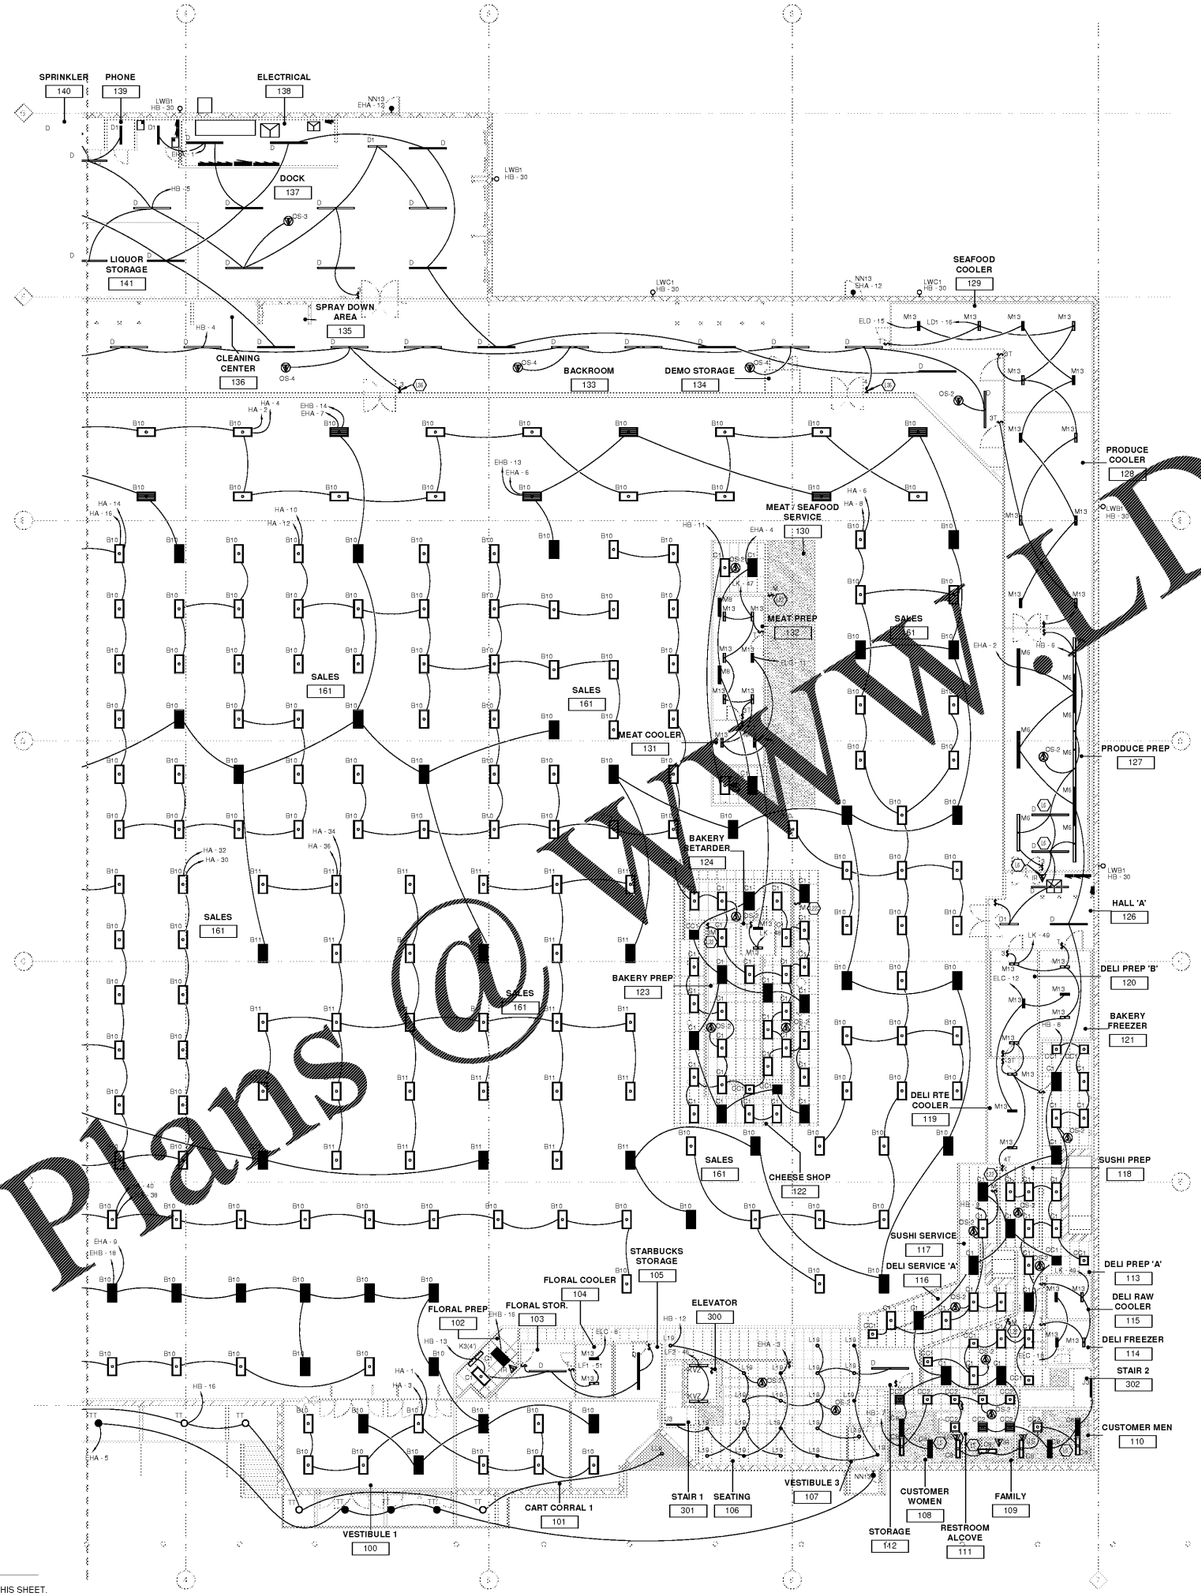

KEYED NOTES

L5	SEE DETAIL ESD-05 ON E5-SERIES DRAWINGS FOR LIGHTING CONTROL DIAGRAM. NOT ALL LIGHTING CIRCUITS ROUTED THROUGH LIGHTING CONTACTOR. SEE EM DRAWINGS FOR DETAILS.
L6	COOLER PLATFORM LIGHTING TO BE MOUNTED ON BOTTOM OF JOIST ABOVE PLATFORM. B.E.C. TO INSTALL OCCUPANCY SWITCHING AT 3' ABOVE TOP OF COOLER. FIELD VERIFY OPTIMAL LOCATION FOR SWITCH IF PROPOSED LOCATION DOES NOT WORK.
L22	MOMENTARY CONTACT SWITCH TO TEMPORARILY OVERRIDE LIGHTING SHUT OFF (CONTROLLED BY BC BUILDING CONTROLLER) FOR 2 HOURS. PROVIDE 18/2 BELDEN CABLE TO BUILDING CONTROLLER I/O BOARD SHOWN ON EM DRAWINGS. REFER TO DETAIL LC FOR ADDITIONAL INFORMATION ON CONTROL.
L35	LIGHTING IN THIS ROOM TO BE MANUAL ON WITH WALL SWITCH AND AUTO OFF WITH CEILING OCCUPANCY SENSOR.

1 LIGHTING PLAN AND DETAILS - EAST
3/32" = 1'-0"
REFER TO SHEET E1.1a FOR NOTES THAT MAY APPLY TO THIS SHEET.

2" REFERENCE LINE

N

OWNERSHIP OF INSTRUMENTS OF SERVICE
All reports, plans, specifications, computer files, field data, notes and other documents and instruments prepared by the Consultant as instruments of service shall remain the property of the Consultant. The Consultant shall retain all common law, statutory and other reserved rights, including the copyright thereto.

11/2/2018 2:25:13 PM

CR architecture + design
creating extraordinary places
www.cr-architects.com
800.462.4849
CINCINNATI 600 Vine Street Suite 1400 513.721.6500
DENVER 1675 Broadway Suite 2100 CO 80202 800.462.4849
DALLAS 750 North St Paul Street suite 450 Suite 450 800.462.4849
SEATTLE 600 University Street Suite 2300 800.462.4849

CONSULTANTS

KLH ENGINEERS
MECHANICAL ELECTRICAL ENGINEERS
WWW.KLHENGRS.COM
1534-A SCANTLAND RIDGE COURT
FT. THOMAS, KENTUCKY 41075
(859) 442-6555 FAX 442-6556
LEXINGTON, KENTUCKY
LOUISVILLE, KENTUCKY
COLUMBUS, OHIO
NEW YORK, NEW YORK

OWNER

Kroger

DATE	ISSUE
10/23/2018	90% OWNER REVIEW
11/01/2018	100% BIDPERMIT

DATE	REVISION

PROJECT TITLE
KROGER STORE R543

MERCURY BLVD.
HAMPTON, VA

COMMISSION NO. 517315
ISSUE DATE 10/23/2018
SHEET TITLE
LIGHTING PLAN AND DETAILS - EAST

SHEET NO.
E1.1b

©2017 CannonHeyman Architects, Inc.

Order Plans @ WWW.LDILine.com