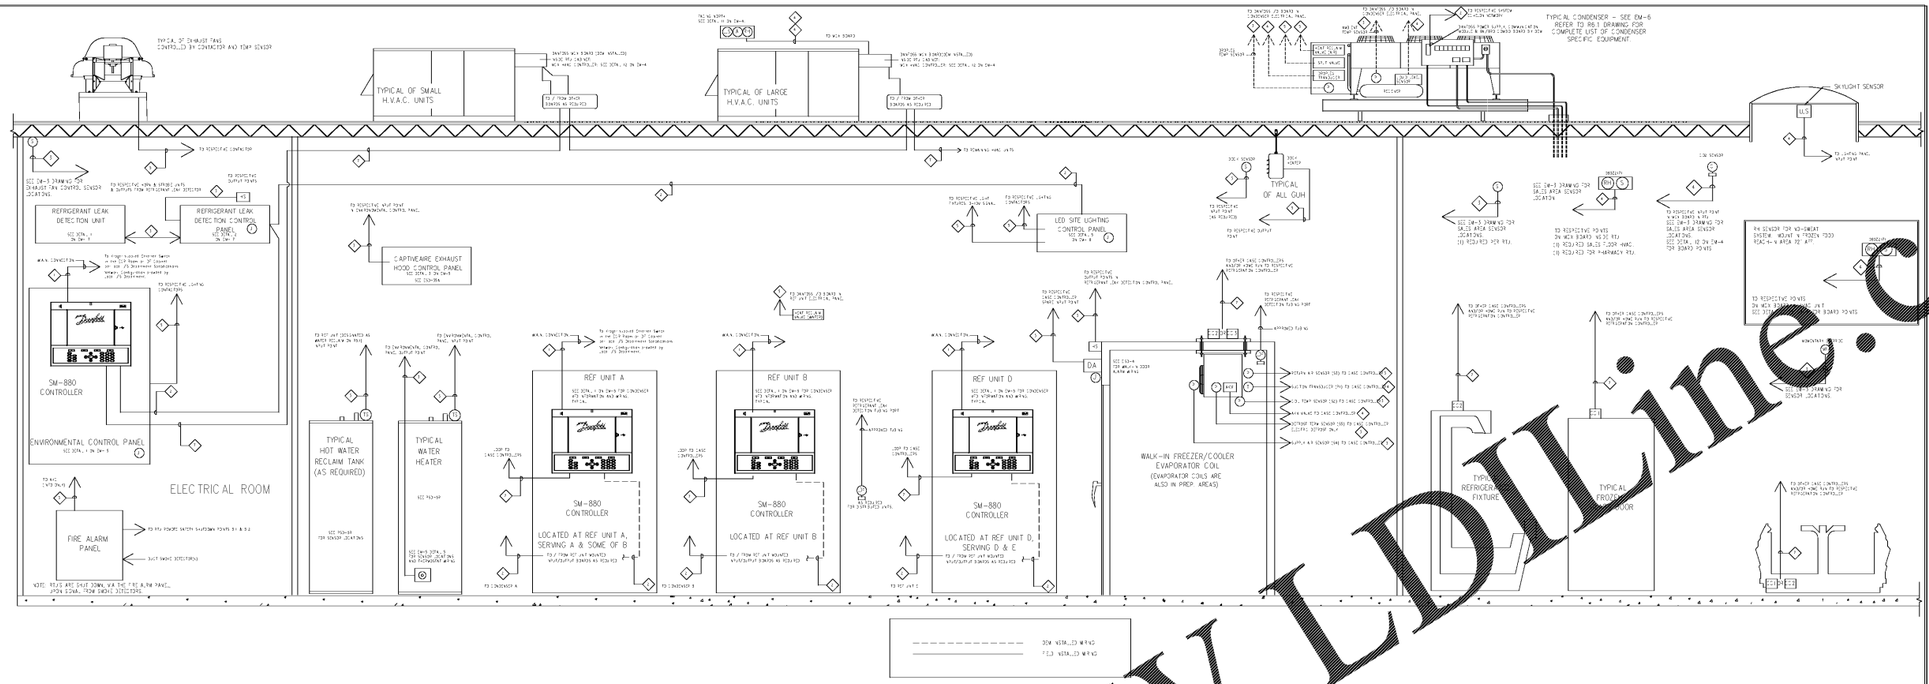

1 ENERGY MANAGEMENT SYSTEM REQUIREMENTS — SCALE: NONE

KEY NOTE	DESCRIPTION	WIRE ALL WIRING — PLENUM RATED
◇	LAN CONNECTION	MINIMUM 24 AWG CATEGORY-6E CABLE
◇	ETHERNET NETWORK	MINIMUM CAT 6A SHIELDED TWISTED PAIR (STP) CABLE OR APPROVED EQUAL.
◇	RS-485 2-WIRE V0.5A/SE CONTROL WIRE	MINIMUM 24 AWG RS-485 SHIELDED CABLE OR APPROVED EQUAL.
◇	RS-485 4-WIRE V0.5A/SE CONTROL WIRE	MINIMUM 24 AWG RS-485 SHIELDED CABLE OR APPROVED EQUAL.
◇	LIGHTING CONTROL / SOLENOID VALVE / VALVE / HEATER	18/4 THHN/THWN-2 (2NO HOT, 1NEUTRAL, 1 GROUND) IN CONDUIT
◇	24VAC VOLTAGE CONTROL	18/2 VCC
◇	ANALOG / 485 COMMUNICATION	MINIMUM 24 AWG RS-485 SHIELDED CABLE OR APPROVED EQUAL.

SYMBOL	DESCRIPTION
⬡	REFRIGERATION CIRCUIT DESIGNATION
△	ELECTRIC EVAPORATOR PACKAGE UNIT
◇	4-WAY ELECTRIC SOLENOID VALVE
T	ANALOG TEMPERATURE SENSOR (WATER PIPE)
T	ANALOG ZONE TEMPERATURE SENSOR (WALL)
T H	ANALOG TEMPERATURE / RELATIVE HUMIDITY SENSOR
ULS	ULTRA LOW TEMPERATURE SENSOR
T H P	ANALOG TEMPERATURE / RELATIVE HUMIDITY / PRESSURE TRANSDUCER
P	REFRIGERANT LEAK DETECTION PROBE
I	LOCAL POWER PACK MONITORING
S	LOCAL SENSOR
R	REFRIGERANT PRESSURE TRANSDUCER

SYMBOL	DESCRIPTION
EM	ENERGY METER
PS	MECHANICAL PRESSURE SENSOR
HS	MECHANICAL TEMPERATURE SENSOR
SP	MECHANICAL SPACE PRESSURE SENSOR
HS	HIGH / SPECIFIC UNIT
CR1	LOCAL CONTROL BY ELECTRIC SOLENOID
CR2	LOCAL CONTROL BY ELECTRIC SOLENOID
CR3	VALVE LOCAL CONTROL BY ELECTRIC SOLENOID
MCV	ELECTRONIC EXPANSION VALVE

DANFOSS CONTROLS TAKEOFF

REFRIGERANT LEAK DETECTION			
Kroger Item #	Description	Supplier Part ID	Qty
K-0005955	AK2 Enclosure for 1 row of 4 full size Modules includes Power Supply and LAK2 Comm Module 33x90x5	AK2M4	1
K-0005947	AK2 Module Type AK2-XM 205A (6A/800)	080Z0010	2
K-0005980	150 VA Wall Mount Control Transformer -24V	55-168	1
K-0052368	Bacharach 35CH-HGMMAC, 5x 1,000' Tubing 10 High Flow Fittings, 2 & 3 way splitter connections with line end filter assembly, Machine room binder with technical bulletins and parts guide (Includes Filter Ends)	3015-KIT	1
K-0052369	4- 20v Interface Card (Danfoss compatible)	3015-5152	1
K-0052371	Washdown J-box for filter ends.	3015-5748	4
K-0052370	Tubing- 1,000' roll (Not for NH3)	TG100	EXTRA IF REQ'D
K-0052372	Line End Filter Assembly (Includes filter & tubing connection)	3015-3420	EXTRA IF REQ'D
K-0052397	TYPE BLUE HORN STROBE AC/DC 24V 86BSTRB-AQ	BLUE HORN STROBE	1 FOR OFFICES, 1 NEAR LDU, 1 PER MECH ROOM, 1 PER BOX (CODE MAY REQUIRE 2 PER BOX, INSIDE AND OUT)
LIGHTING DIMMING CONTROL			
Kroger Item #	Description	Supplier Part ID	Qty
K-0005955	AK2 Enclosure for 1 row of 4 full size Modules includes Power Supply and LAK2 Comm Module 33x90x5	AK2M4	1
K-0005947	AK2 Module Type AK2-XM 205A (6A/800)	080Z0010	1
K-0023514	Danfoss AK-XM 103A, Control, Ext. Module, 4A/4A	080Z0032	1
K-0087229	AK2 Light Ballast Dimmer Driver board (Boosts signal to drive multiple ballasts)	080Z0270	1
K-0005980	150 VA Wall Mount Control Transformer -24V	55-168	1
BUILDING CONTROL			
Kroger Item #	Description	Supplier Part ID	Qty
K-0005935	Environmental Control Kit includes AK-SM-880 Building Controller mounted on 23 x 20 enclosure w/ 80W supply & comm module,880, 880/BAI communication module,discharge air scroll / temp sensor, indoor temp sensor, XM-440C board	080Z2222	1
K-0005967	Humidity Sensor, Outdoor Temp Sensor (Part Number EMI43-1)	080Z2175	2
K-0005980	150 VA Wall Mount Control Transformer -24V	55-168	1
K-0087731	Temperature Sensor on cover plate - for HVAC rooms (Thermistor)	ZTP-2	1 PER RTU
K-0022182	Refrigerant Leak Detection CO2 Detector	LDC02	1
K-0005936	Wall Mount Transducer 4-20mA, Rail 0-5000 PC with Resistor (For new applications)	080Z2169	1 (IF REQUIRED)
K-0046571	Temperature Sensor, 1/2" NPT, 121W Boiler Temp Probe (fits well with 1/2 NPT)	084N2032	1
K-0007856	Miscellaneous Only: Misc. Controls Equipment (per quote); Note: Quote No. must appear on PO.	PER QUOTE	USE FOR DANFOSS PART QUOTES
K-0046610	Danfoss COMMISSIONING of Energy Mgmt. Store Controls (per quote)	K-0060535	USE FOR DANFOSS COMMISSIONING (CASE CONTROL STORES ONLY)

2 TAKE-OFF SHEET — SCALE: NONE

3 ENERGY MANAGEMENT WIRING SCHEDULE — SCALE: NONE

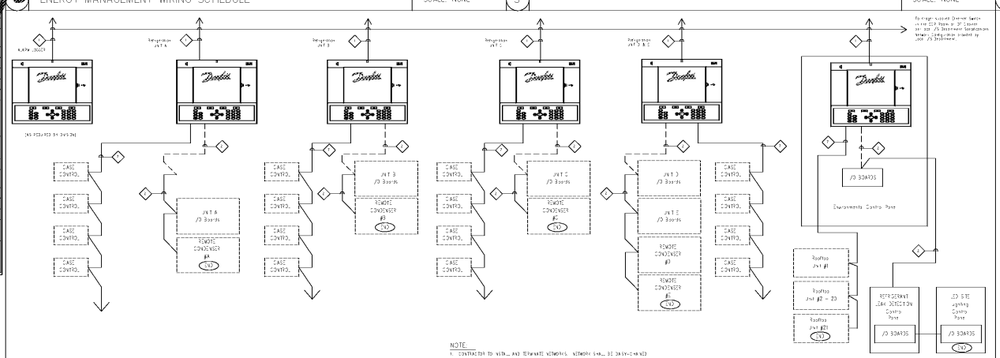

NOTE:
1. CONTRACTOR TO WIRE AND TERMINATE NETWORKS. NETWORK SHALL BE 24 AWG CAT-6E MIN AND TERMINATED AT MODULE END.
2. CONTRACTOR TO ETHERNET NETWORKS WITH APPROPRIATELY SIZED MOUNTINGS FOR NETWORK WIRE ENTRANCE.

4 I/O NETWORK DETAIL — SCALE: NONE

5 — SCALE: NONE

6 GENERAL SYMBOLS — SCALE: NONE

7 ENERGY MANAGEMENT NOTES — SCALE: NONE

2" REFERENCE LINE

1. THE CONTROLS VENDOR SHALL BE RESPONSIBLE FOR SUPPLYING AND COMMISSIONING VENDOR SPECIFIC EQUIPMENT AS SHOWN ON THE ENERGY MANAGEMENT SYSTEM (EMS). THIS SHALL INCLUDE, BUT NOT BE LIMITED TO THE START-UP, SYNCHRONIZATION AND PROGRAMMING ADJUSTMENT OF THE ENTIRE DANFOSS CONTROL SYSTEM, INCLUDING REFRIGERATION, HVAC AND LIGHTING CONTROL.

2. THE CONTROLS VENDOR SHALL PROVIDE ALL CONFIGURATION BETWEEN THE VARIOUS STAGES, INCLUDING REFRIGERATION, HVAC AND ELECTRICAL TO ENSURE THAT ALL EQUIPMENT IS PROPERLY COMMISSIONED AND THAT ALL CONTROL POINTS HAVE BEEN ACCOMMODATED. THIS SHALL INCLUDE, BUT NOT BE LIMITED TO, VERIFYING ALL STAGES OF HEATING, COOLING, HEAT RECLAIM, ETC. AND DEVELOPING THAT ADEQUATE SENSORS HAVE BEEN SUPPLIED TO ENABLE PROPER CONTROL OF SAME.

3. UPON COMPLETION OF THE EMS VERIFICATION, THE CONTROLS VENDOR SHALL PROVIDE ACCURATE AND COMPLETE AS-BUILT DOCUMENTATION TO THE OWNER AND THE ENGINEER. THIS DOCUMENTATION MUST INCLUDE AS A SET OF 11" PLAN WIDTHS THE LOCATIONS OF ALL OF THE MODULES, SENSORS, RELAYS, POWER, I/O BOARDS, CONTROLLERS AND REFRIGERANT LINE SENSORS FOR THE ENTIRE EMS VERIFICATION. INCLUDING REFRIGERATION, HVAC AND LIGHTING. AS A SET, 11" DRAWINGS SHOWING THE LOCATIONS OF ALL THE REFRIGERATION & RELATED, THIS DRAWING SHALL BE MOUNTED ADJACENT TO THE CONTROL PANEL. THROUGHOUT, THIS DOCUMENT SHALL INCLUDE A COMPLETE NETWORK SHOWING TERMINATION POINTS, BOARD LAYOUTS AND VIEWS, CONFIGURATION POINTS FOR REFRIGERATION, HVAC AND LIGHTING CONTROL.

4. ONCE THE NEW CONTROL SYSTEM HAS BEEN VERIFIED AND THE HVAC SYSTEMS ARE READY TO BE BROUGHT ON LINE, THE HVAC-C MUST PROVIDE THE NECESSARY SUPERVISION FOR STARTUP OF THE CONTROL SYSTEM AND ZONING MAT START-UP WITH CONTROLS VENDOR ON SITE. THE HVAC-C MUST INSURE THAT ALL THE HVAC SYSTEMS ARE OPERATING CORRECTLY AND PROVIDE ANY THE SAME OF THE SYSTEM THAT IS RESPONSIBLE.

5. THIS DRAWING IS SCHEMATIC IN NATURE AND IS INTENDED TO CONVEY VERIFICATION REQUIREMENTS ASSOCIATED WITH THE ENERGY MANAGEMENT CONTROL SYSTEM. THIS DRAWING IS INTENDED AS A DRAWING FOR CLARIFICATION PURPOSES ONLY, AND NOT SCALE. REFER TO RESPONSIBILITY MATRIX FOR THE DISTINCT AND VERIFICATION REQUIREMENTS.

6. FOR CONTRACTOR RESPONSIBILITIES, REFER TO RESPONSIBILITY MATRIX LOCATED IN CONTROLS VERIFICATION SPECIFICATIONS.

7. REFER TO REFRIGERATION DRAWINGS FOR INFORMATION REGARDING FIXTURE, WALK-IN COOLER/FREEZERS, EVAPORATORS, CONDENSERS AND RELATED REQUIREMENTS.

8. REFER TO CONTROLS VERIFICATION MANUALS FOR INFORMATION REGARDING CONTROL COMPONENTS (I.E. INPUT / OUTPUT BOARDS, ELECTRICAL REQUIREMENTS, ETC.)

OWNERSHIP OF INSTRUMENTS OF SERVICE
All reports, plans, specifications, computer files, field data, notes and other documents and instruments prepared by the Consultant as instruments of service shall remain the property of the Consultant. The Consultant shall retain all common law, statutory and other reserved rights, including copyright thereto.

11/7/2018 12:28:58 PM

CINCINNATI 600 Vine Street, Suite 2200 513.721.6080
DENVER 1675 Broadway, Suite 2100 303.861.4949
SEATTLE 506 2nd Avenue, Suite 1400 206.623.4549
architecture + design
creating extraordinary places
www.cr-architects.com
800.482.4949
CONSULTANTS

KLH ENGINEERS
MECHANICAL ELECTRICAL ENGINEERS
WWW.KLHENGRS.COM
1594 ALEXANDRIA PIKE, SUITE 11
FT. THOMAS, KENTUCKY 41075
859-442-6055 FAX
LEXINGTON, KENTUCKY
LOUISVILLE, KENTUCKY
CINCINNATI, OHIO
NEW YORK, NEW YORK

OWNER

Kroger

DATE	ISSUE
10/23/2018	90% OWNER REVIEW
11/01/2018	100% BID/PERMIT

DATE	REVISION

PROJECT TITLE
KROGER STORE R543
MERCURY BLVD.
HAMPTON, VA

COMMISSION NO 517315
ISSUE DATE 10/23/2018

SHEET TITLE
ELECTRICAL ENERGY MANAGEMENT SCHEDULES AND DETAILS

SHEET NO.
EM1.3.1

© 2017 Cole+Russell Architects, Inc.

Order Plans @ WWW.LDLine.com