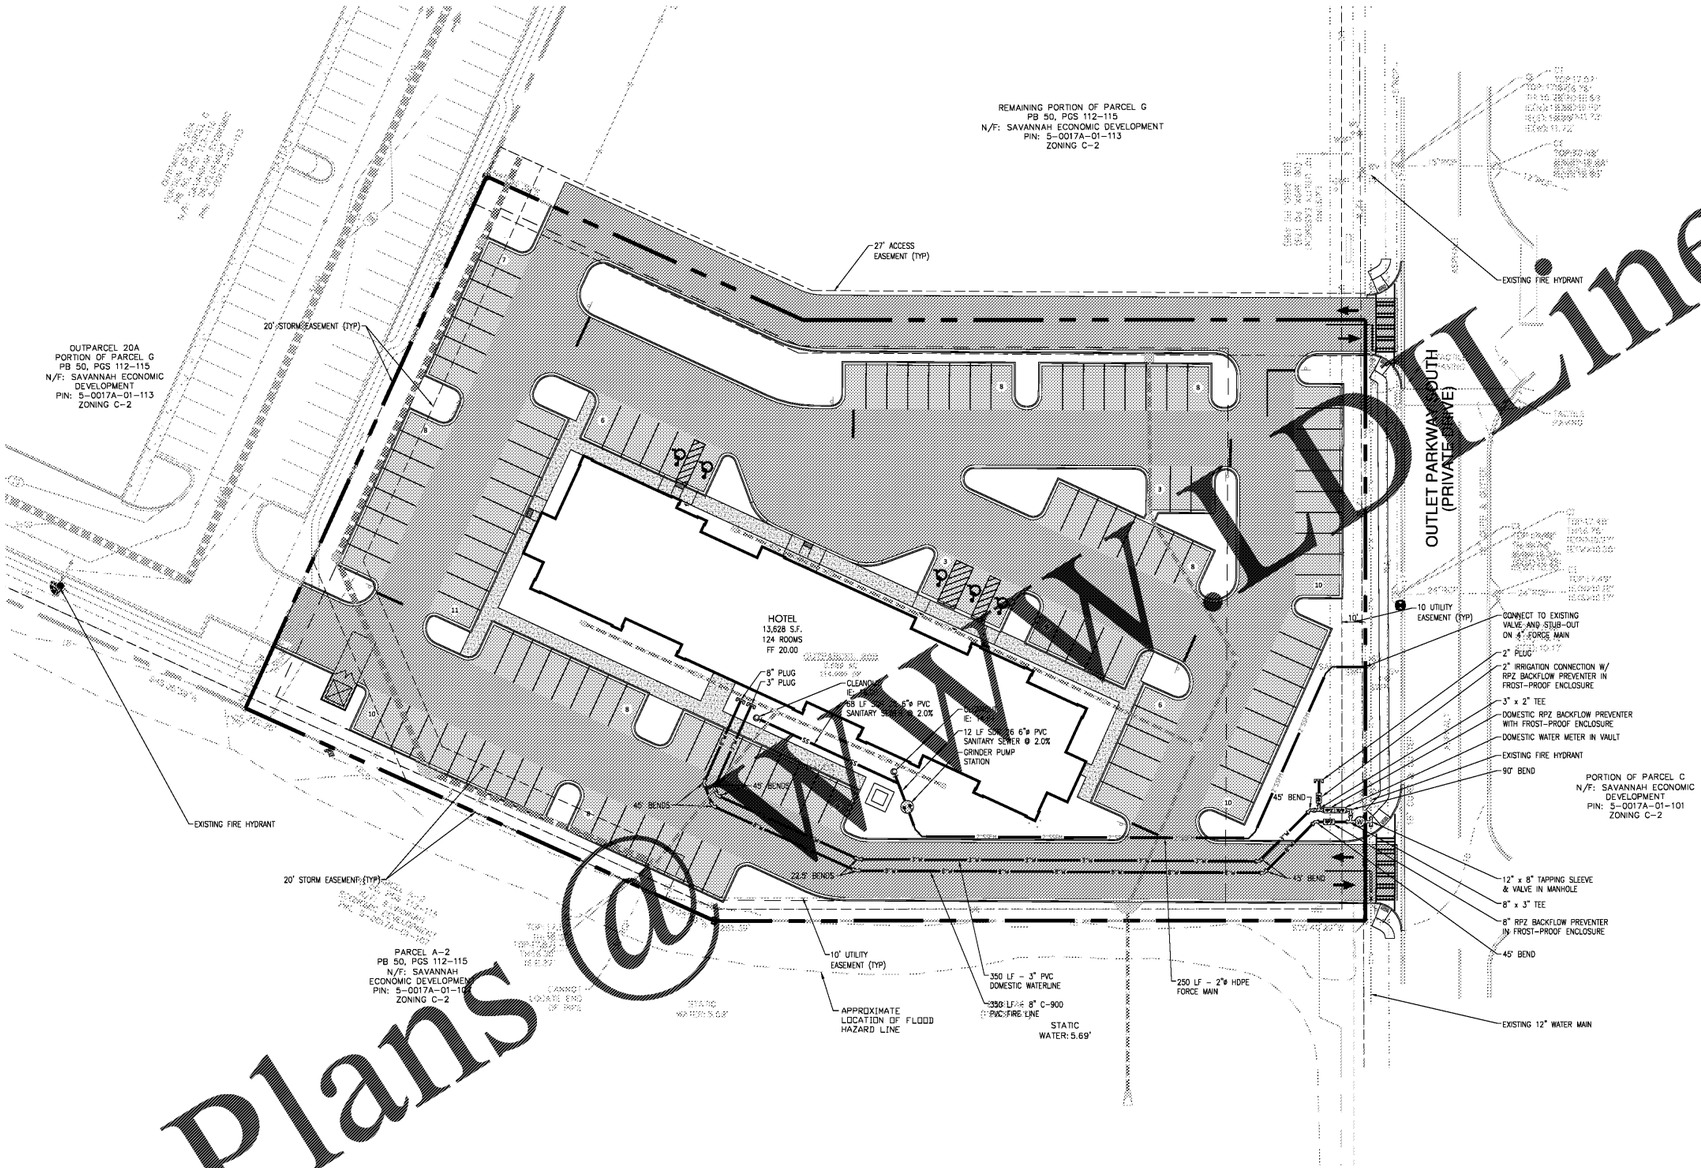

Order Plans @ SWDLine.com

© 2018 COLEMAN COMPANY, INC. PLOTTED: 10/9/2018 10:51 AM BY: Patrick Wamer DRAWING PATH: Q:\18-426.000\DWG\18-426 Main Project\18-18.dwg

COLEMAN COMPANY
ENGINEERS · SURVEYORS
Savannah, Georgia | (912) 200-3041 | CCI-SAV.COM

NOT FOR CONSTRUCTION

GEORGIA
REGISTERED
No. 031215
PROFESSIONAL
ENGINEER
TRAVIS G. BOWEN

REVISIONS:

CIVIL CONSTRUCTION PLANS FOR
EXTENDED STAY HOTEL
LOCATED IN POOLER, GEORGIA
PREPARED FOR TANGER OUTLET

JOB NUMBER:	18-426
DATE:	8/23/18
DRAWN BY:	JWR
CHECKED BY:	TGB
SCALE:	AS NOTED

UTILITY PLAN

SHEET:
C6.0

811
Know what's **below.**
Call before you dig.