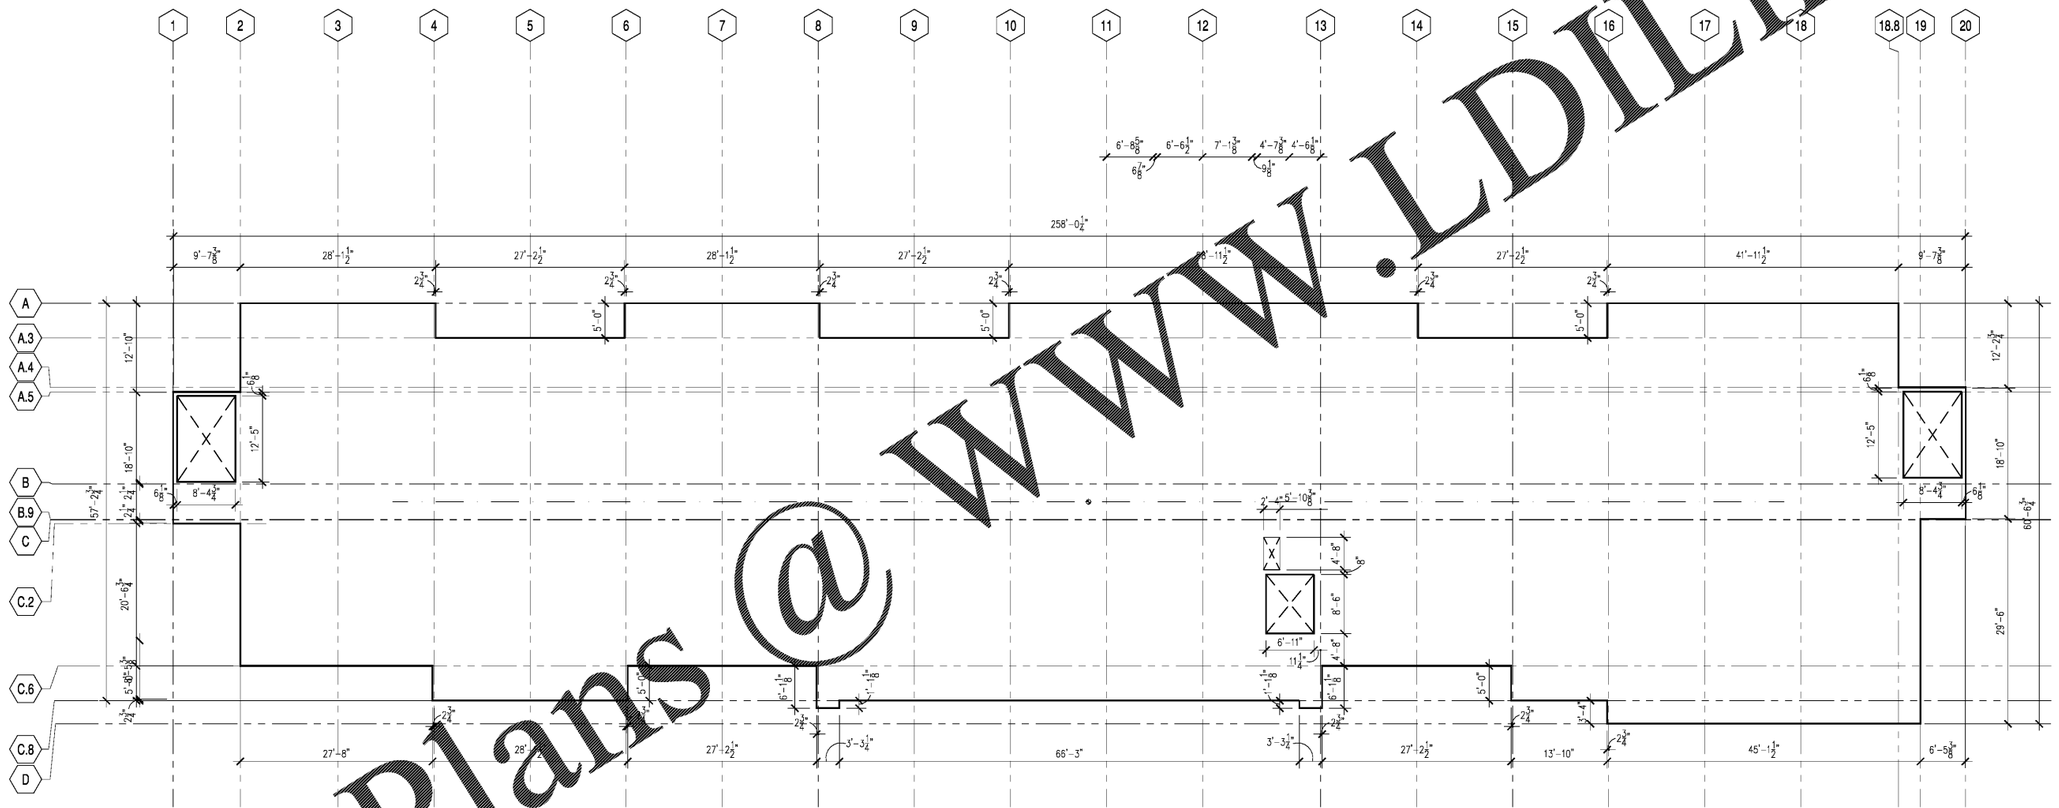

1 LEVEL 2-4 EOS PLAN
Scale: 1/8"=1'-0"

Order Plans @ WWW.LDILine.com

RULE JOY TRAMMELL + RUBIO
ARCHITECTURE | INTERIOR DESIGN
3200 Galleria Parkway, Suite 730, Atlanta, Georgia 30339
770-661-1492 | phone; 770-661-1495 | fax
www.rjtrdesign.com

PRINTED	
DATE	ISSUE/REVISION
11/01/18	Issued for Permit

STATE OF GEORGIA
WILLIAM T. BEASLEY
CERTIFICATE NO. 027011
REGISTERED ARCHITECT

ISSUED FOR CONSTRUCTION

LEVEL 2-4 EOS PLAN

EXTENDED STAY AMERICA

FOLLER, GA

COMMISSION NO: 18-120-6

DRAWING NO:

A1.02AS