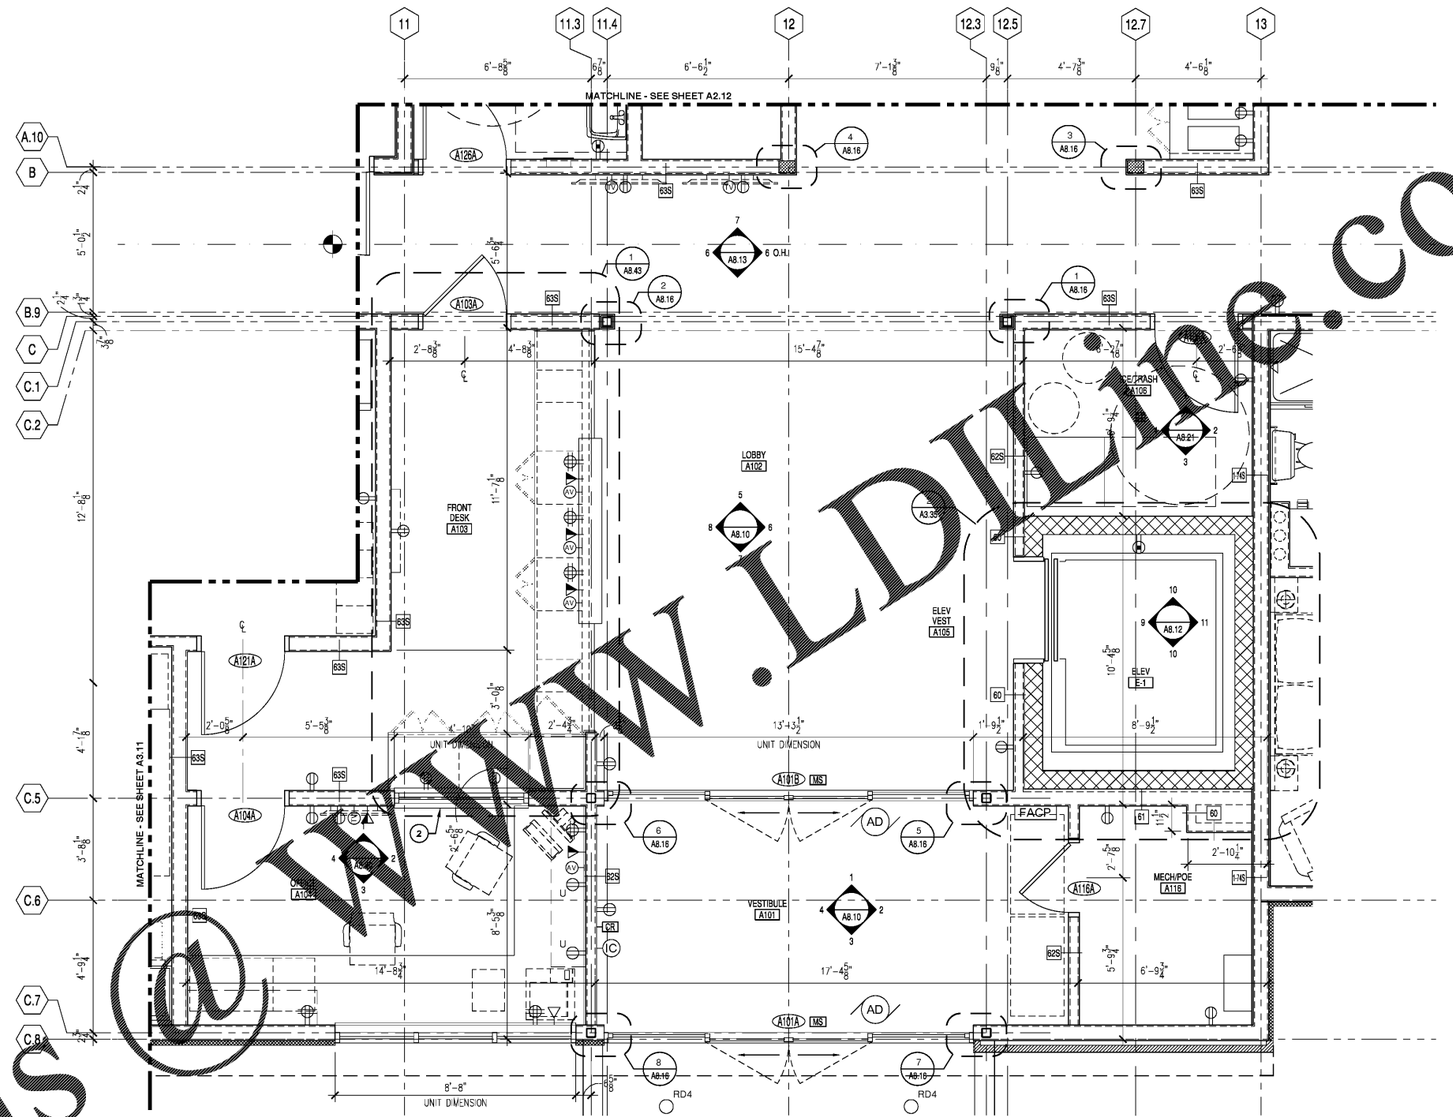

1 ENLARGED LOBBY PARTITION PLAN

Scale: 1/2"=1'-0"

ENLARGED PLAN KEY NOTES

1. PROVIDE STRUCTURAL STEEL SUPPORTS FOR COUNTERTOPS IN STAYPLAY LAUNDRY; TYPICAL.
2. INSTALL ROLLER SHADE (WT21) ON OFFICE SIDE OF WINDOW
3. LAUNDRY TROUGH 12" DEEP X 8-1/2" WIDE. PROVIDE REQUIRED LINT TRAPS PER MANUFACTURER'S REQUIREMENTS. PROVIDE COVER PLATES - APPROPRIATELY SIZED TO ALLOW REMOVAL OF FOR SERVICING.
4. WALL PHONE
5. 16"-18" HIGH EQUIPMENT CURB - REFER TO COMMERCIAL WASHER MANUF. FOR REQUIREMENTS
6. FLOOR SINK - COORDINATE WITH LOCAL HEALTH CODE FOR REQUIREMENTS
7. FLOOR DRAIN. SEE DIFFERENTIATION MATRIX FOR TYPES
8. VERIFY REQUIRED WALL OPENING WITH DRYER MANUFACTURERS
9. FIRE EXTINGUISHER CABINET
10. AIR INTAKE ABOVE DOOR - COORDINATE WITH DRYER MANUF. FOR AREA REQUIREMENTS.
11. DRYER EXHAUST LOUVERS - COORDINATE WITH MANUFACTURERS FOR REQUIRED LOUVER AREAS WITHIN ROOM
12. INTAKE LOUVER
13. MOVEABLE LAUNDRY CART

XXXX REFER TO LEGENDS & DIFFERENTIATION MATRIX ON SHEETS AT.06-AT.07 FOR ITEM INFORMATION.

GENERAL NOTES

1. DIMENSIONS ARE TO FACE OF STUD.
2. REFER TO EOS DRAWINGS FOR FLOOR DRAIN LOCATIONS.
3. REFER TO INTERIOR ELEVATIONS FOR POWER/DATA LOCATIONS.
4. REFER TO AT.06-AT.07:
   - A. FINISHES
   - B. TOILET ACCESSORIES
   - C. EQUIPMENT
   - D. PLUMBING FIXTURES
   - E. POWER/COMMUNICATION SYMBOL LEGEND
4. WALL PARTITION TYPE SHALL BE 62, UNO.

Order Plans @ WWW.LDLine.com

RULE JOY TRAMMELL + RUBIO
ARCHITECTURE INTERIOR DESIGN
3100 Galleria Parkway Suite 230 Atlanta, Georgia 30339
770-661-1492 (phone) 770-661-1495 (fax)
www.rjtrdesign.com

PRINTED	
DATE	ISSUE/REVISION
11/01/18	Issued for Permit

STATE OF GEORGIA
GREGORY T. BEATTIE
CERTIFICATE NO. RA015857
PROFESSIONAL ARCHITECT

ISSUED FOR CONSTRUCTION

ENLARGED LOBBY PARTITION PLAN

EXTENDED STAY AMERICA

POOLER, GA

COMMISSION NO: 18-120-00

DRAWING NO:

A3.10