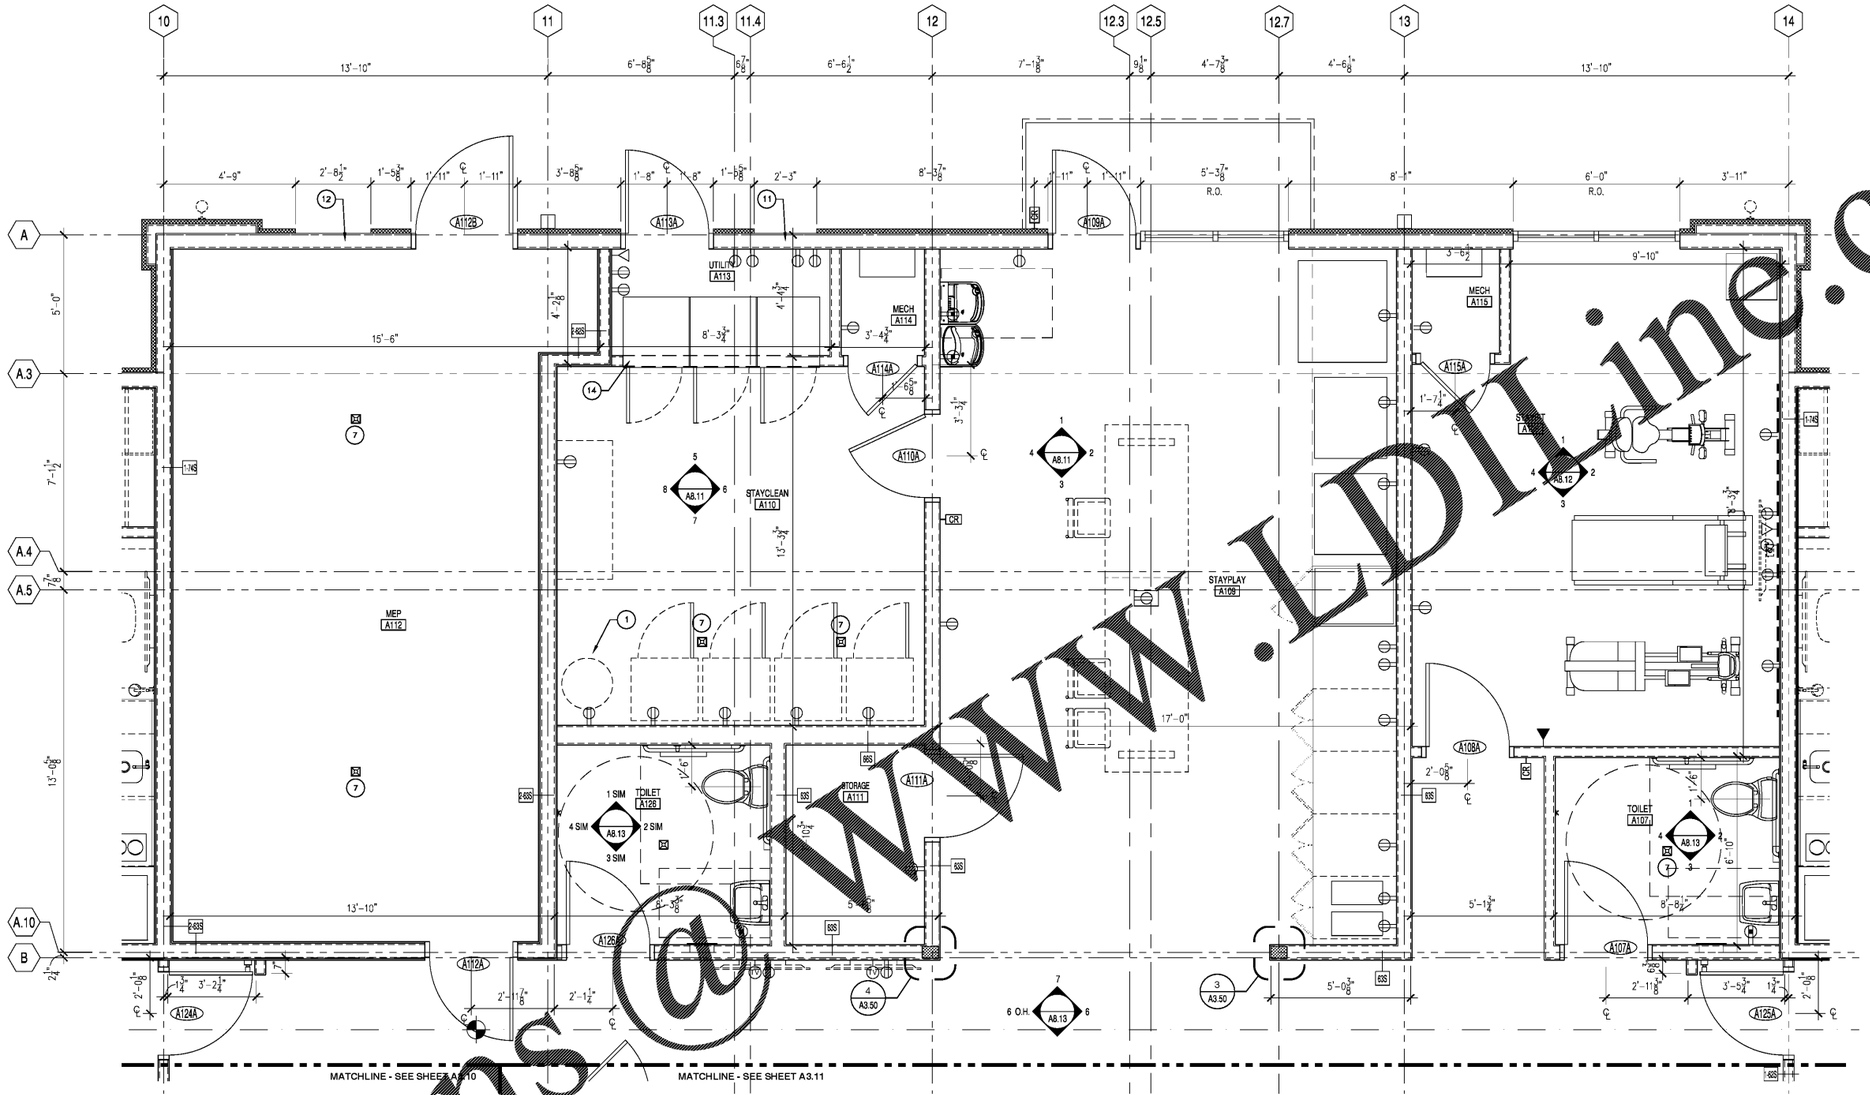

1 ENLARGED STAYFIT,STAYCLEAN, STAYPLAY & MECH. PARTITION PLAN

Scale: 1/2"=1'-0"

ENLARGED PLAN KEY NOTES

1. PROVIDE STRUCTURAL STEEL SUPPORTS FOR COUNTERTOPS IN STAYPLAY LAUNDRY; TYPICAL.
2. INSTALL ROLLER SHADE (WT21) ON OFFICE SIDE OF WINDOW
3. LAUNDRY TROUGH 12" DEEP X 8-1/2" WIDE. PROVIDE REQUIRED LINT TRAPS PER MANUFACTURER'S REQUIREMENTS. PROVIDE COVER PLATES – APPROPRIATELY SIZED TO ALLOW REMOVAL OF FOR SERVICING.
4. WALL PHONE
5. 16"–18" HIGH EQUIPMENT CURB – REFER TO COMMERCIAL WASHER MANUF. FOR REQUIREMENTS
6. FLOOR SINK – COORDINATE WITH LOCAL HEALTH CODE FOR REQUIREMENTS
7. FLOOR DRAIN, SEE DIFFERENTIATION MATRIX FOR TYPES
8. VERIFY REQUIRED WALL OPENING WITH DRYER MANUFACTURERS
9. FIRE EXTINGUISHER CABINET
10. AIR INTAKE ABOVE DOOR – COORDINATE WITH DRYER MANUF. FOR AREA REQUIREMENTS.
11. DRYER EXHAUST LOUVERS – COORDINATE WITH MANUFACTURERS FOR REQUIRED LOUVER AREAS WITHIN ROOM
12. INTAKE LOUVER
13. MOVEABLE LAUNDRY CART

XXXX REFER TO LEGENDS & DIFFERENTIATION MATRIX ON SHEETS A1.06–A1.07 FOR ITEM INFORMATION.

GENERAL NOTES

1. DIMENSIONS ARE TO FACE OF STUD.
2. REFER TO EOS DRAWINGS FOR FLOOR DRAIN LOCATIONS.
3. REFER TO INTERIOR ELEVATIONS FOR POWER/DATA LOCATIONS.
4. REFER TO A1.06–A1.07:
   - A. FINISHES
   - B. TOILET ACCESSORIES
   - C. EQUIPMENT
   - D. PLUMBING FIXTURES
   - E. POWER/COMMUNICATION SYMBOL LEGEND
4. WALL PARTITION TYPE SHALL BE 62, UNO.

Order Plans @ WWW.LDLine.com

RULE JOY TRAMMELL + RUBIO
ARCHITECTURE | INTERIOR DESIGN
3100 Cumberland Parkway, Suite 730, Atlanta, Georgia 30339
770-661-1492 | phone | 770-661-1499 | fax
www.rjtrdesign.com

PRINTED	
DATE	ISSUE/REVISION
11/01/18	Issued for Permit

ISSUED FOR CONSTRUCTION

ENLARGED STAYFIT,STAYCLEAN, STAYPLAY & MECH. PARTITION PLAN

EXTENDED STAY AMERICA

FOOLER, GA

COMMISSION NO: 18-120-06

DRAWING NO:

A3.12